GROUND FLOOR FLAT 1. AS EXISTING

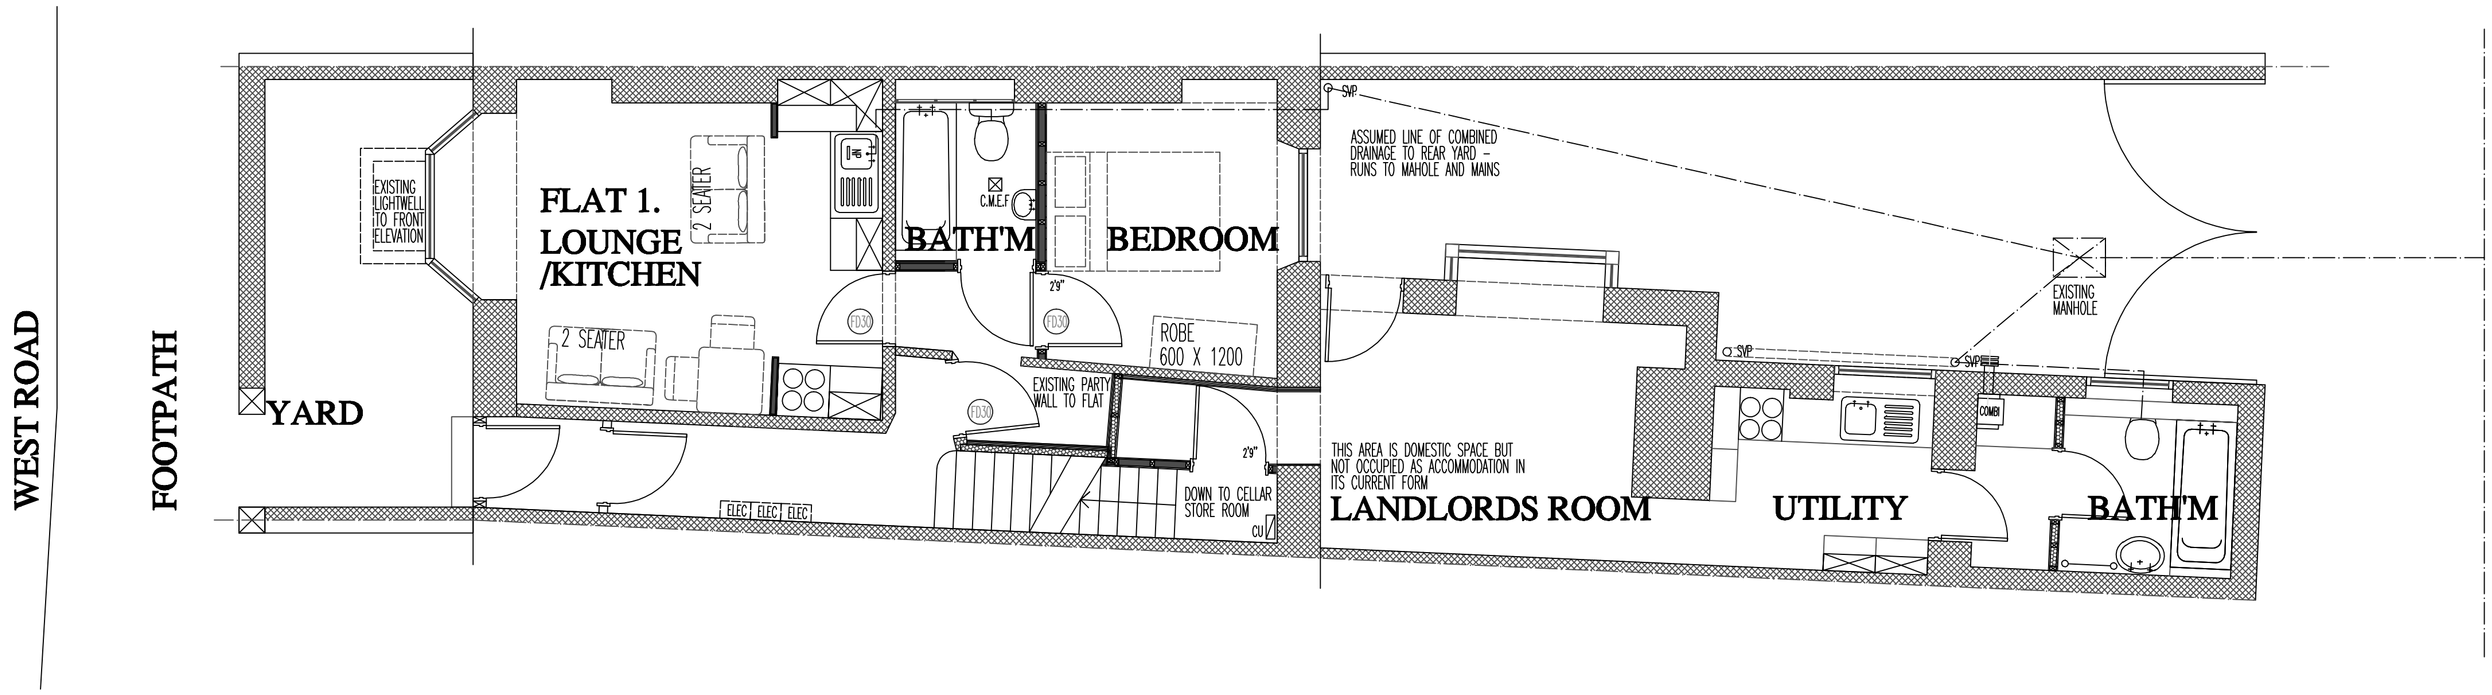



FLAT 1. CELLAR ROOM AS EXISTING

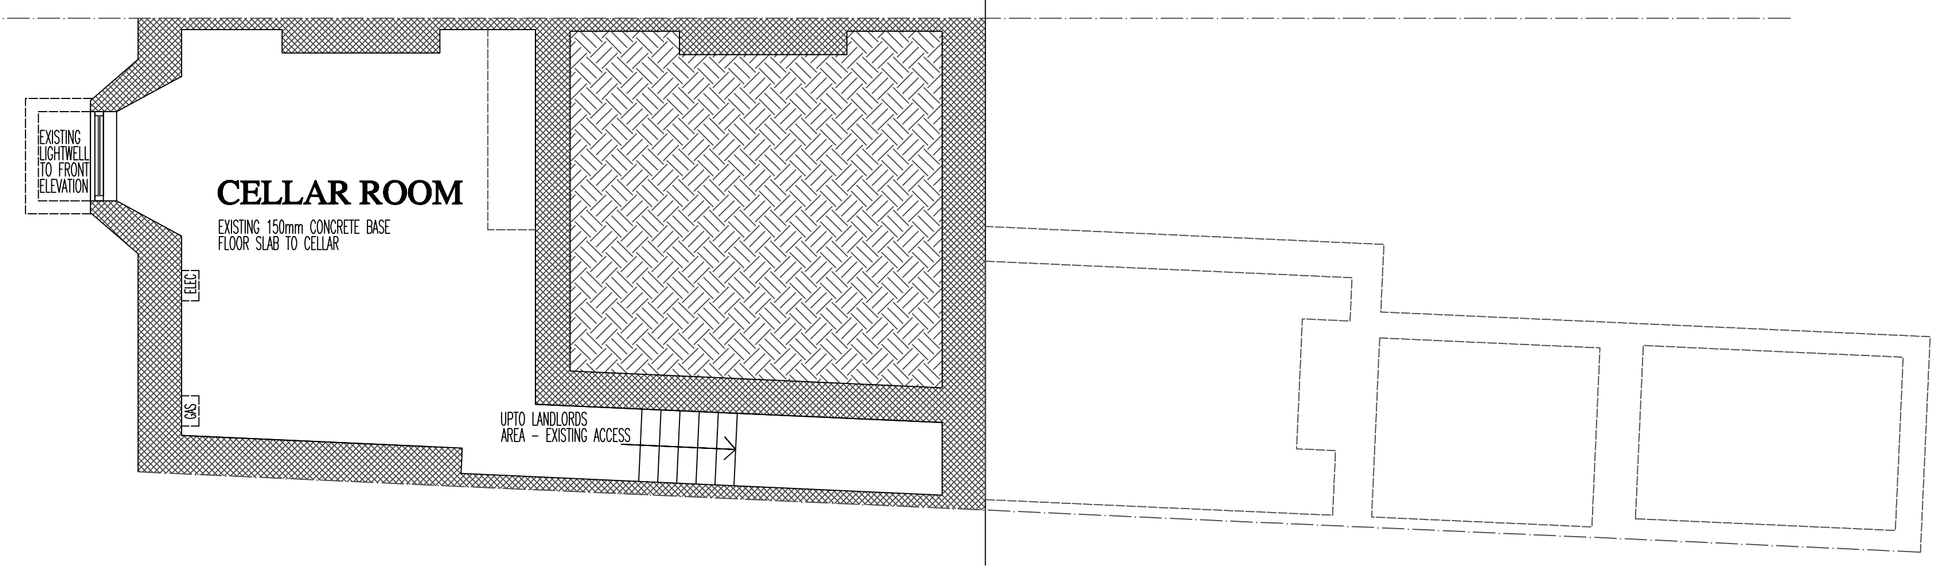

FLAT 1. SIDE ELEVATION TO REAR



PART SECTION THROUGH FLAT 1.

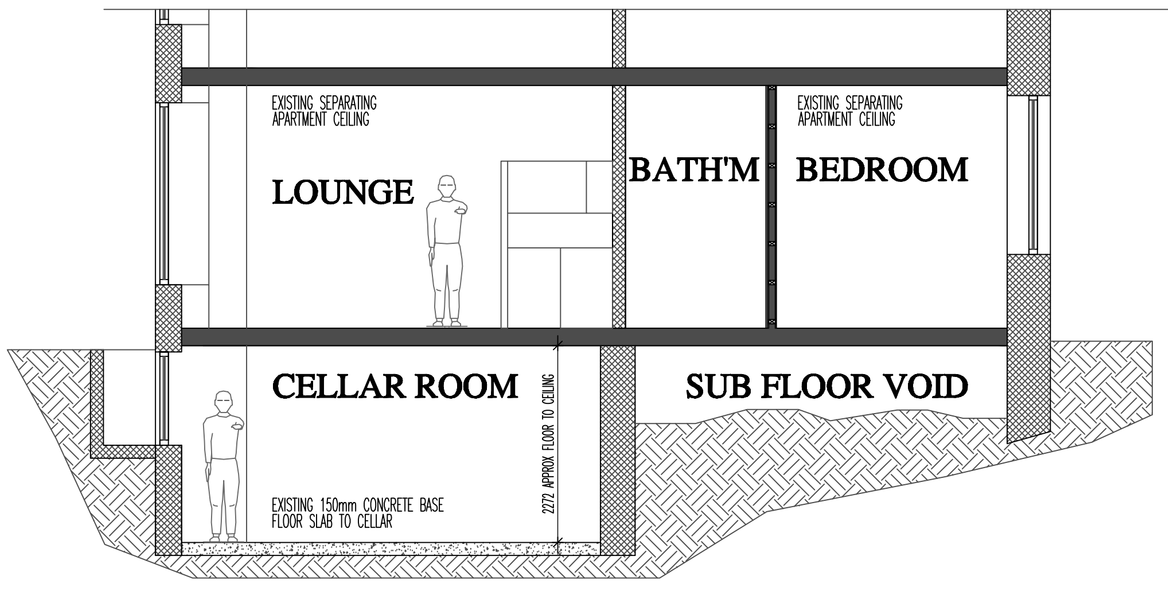

PART FRONT AND REAR ELEVATIONS

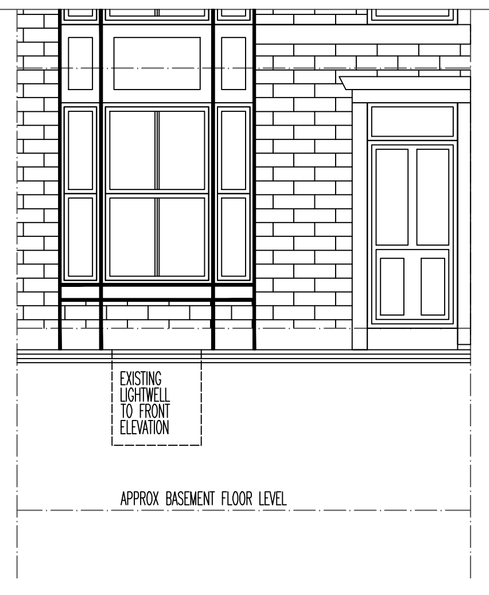

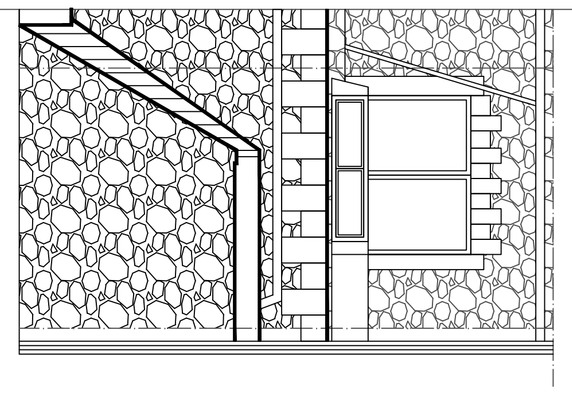

FLAT 1: 52 WEST ROAD, AS EXISTING 1:50

REVISIONS:

52 WEST ROAD
BUXTON

52 WEST ROAD

SCALE: 1:50
DATE: SEPT 12 | DRAWN: AJS | CHECKED: AJS

©THIS DRAWING AND THE BUILDING WORKS DEPICTED ARE THE COPYRIGHT OF AJS ARCHITECTURE AND MAY NOT BE REPRODUCED OR AMENDED EXCEPT BY WRITTEN PERMISSION. NO LIABILITY WILL BE ACCEPTED FOR AMENDMENTS MADE BY OTHER PERSONS.
DO NOT SCALE THIS DRAWING, USE SITE FIGURED DIMENSIONS ONLY, IF IN DOUBT ASK.

A.J.S ARCHITECTURE
32 carr road.
buxton.
derbyshire.
sk17 6wf.
h: 01298 26062
m: 07794 400237

DRAWING No: EXISTING 01

B REGS COMPLIANT