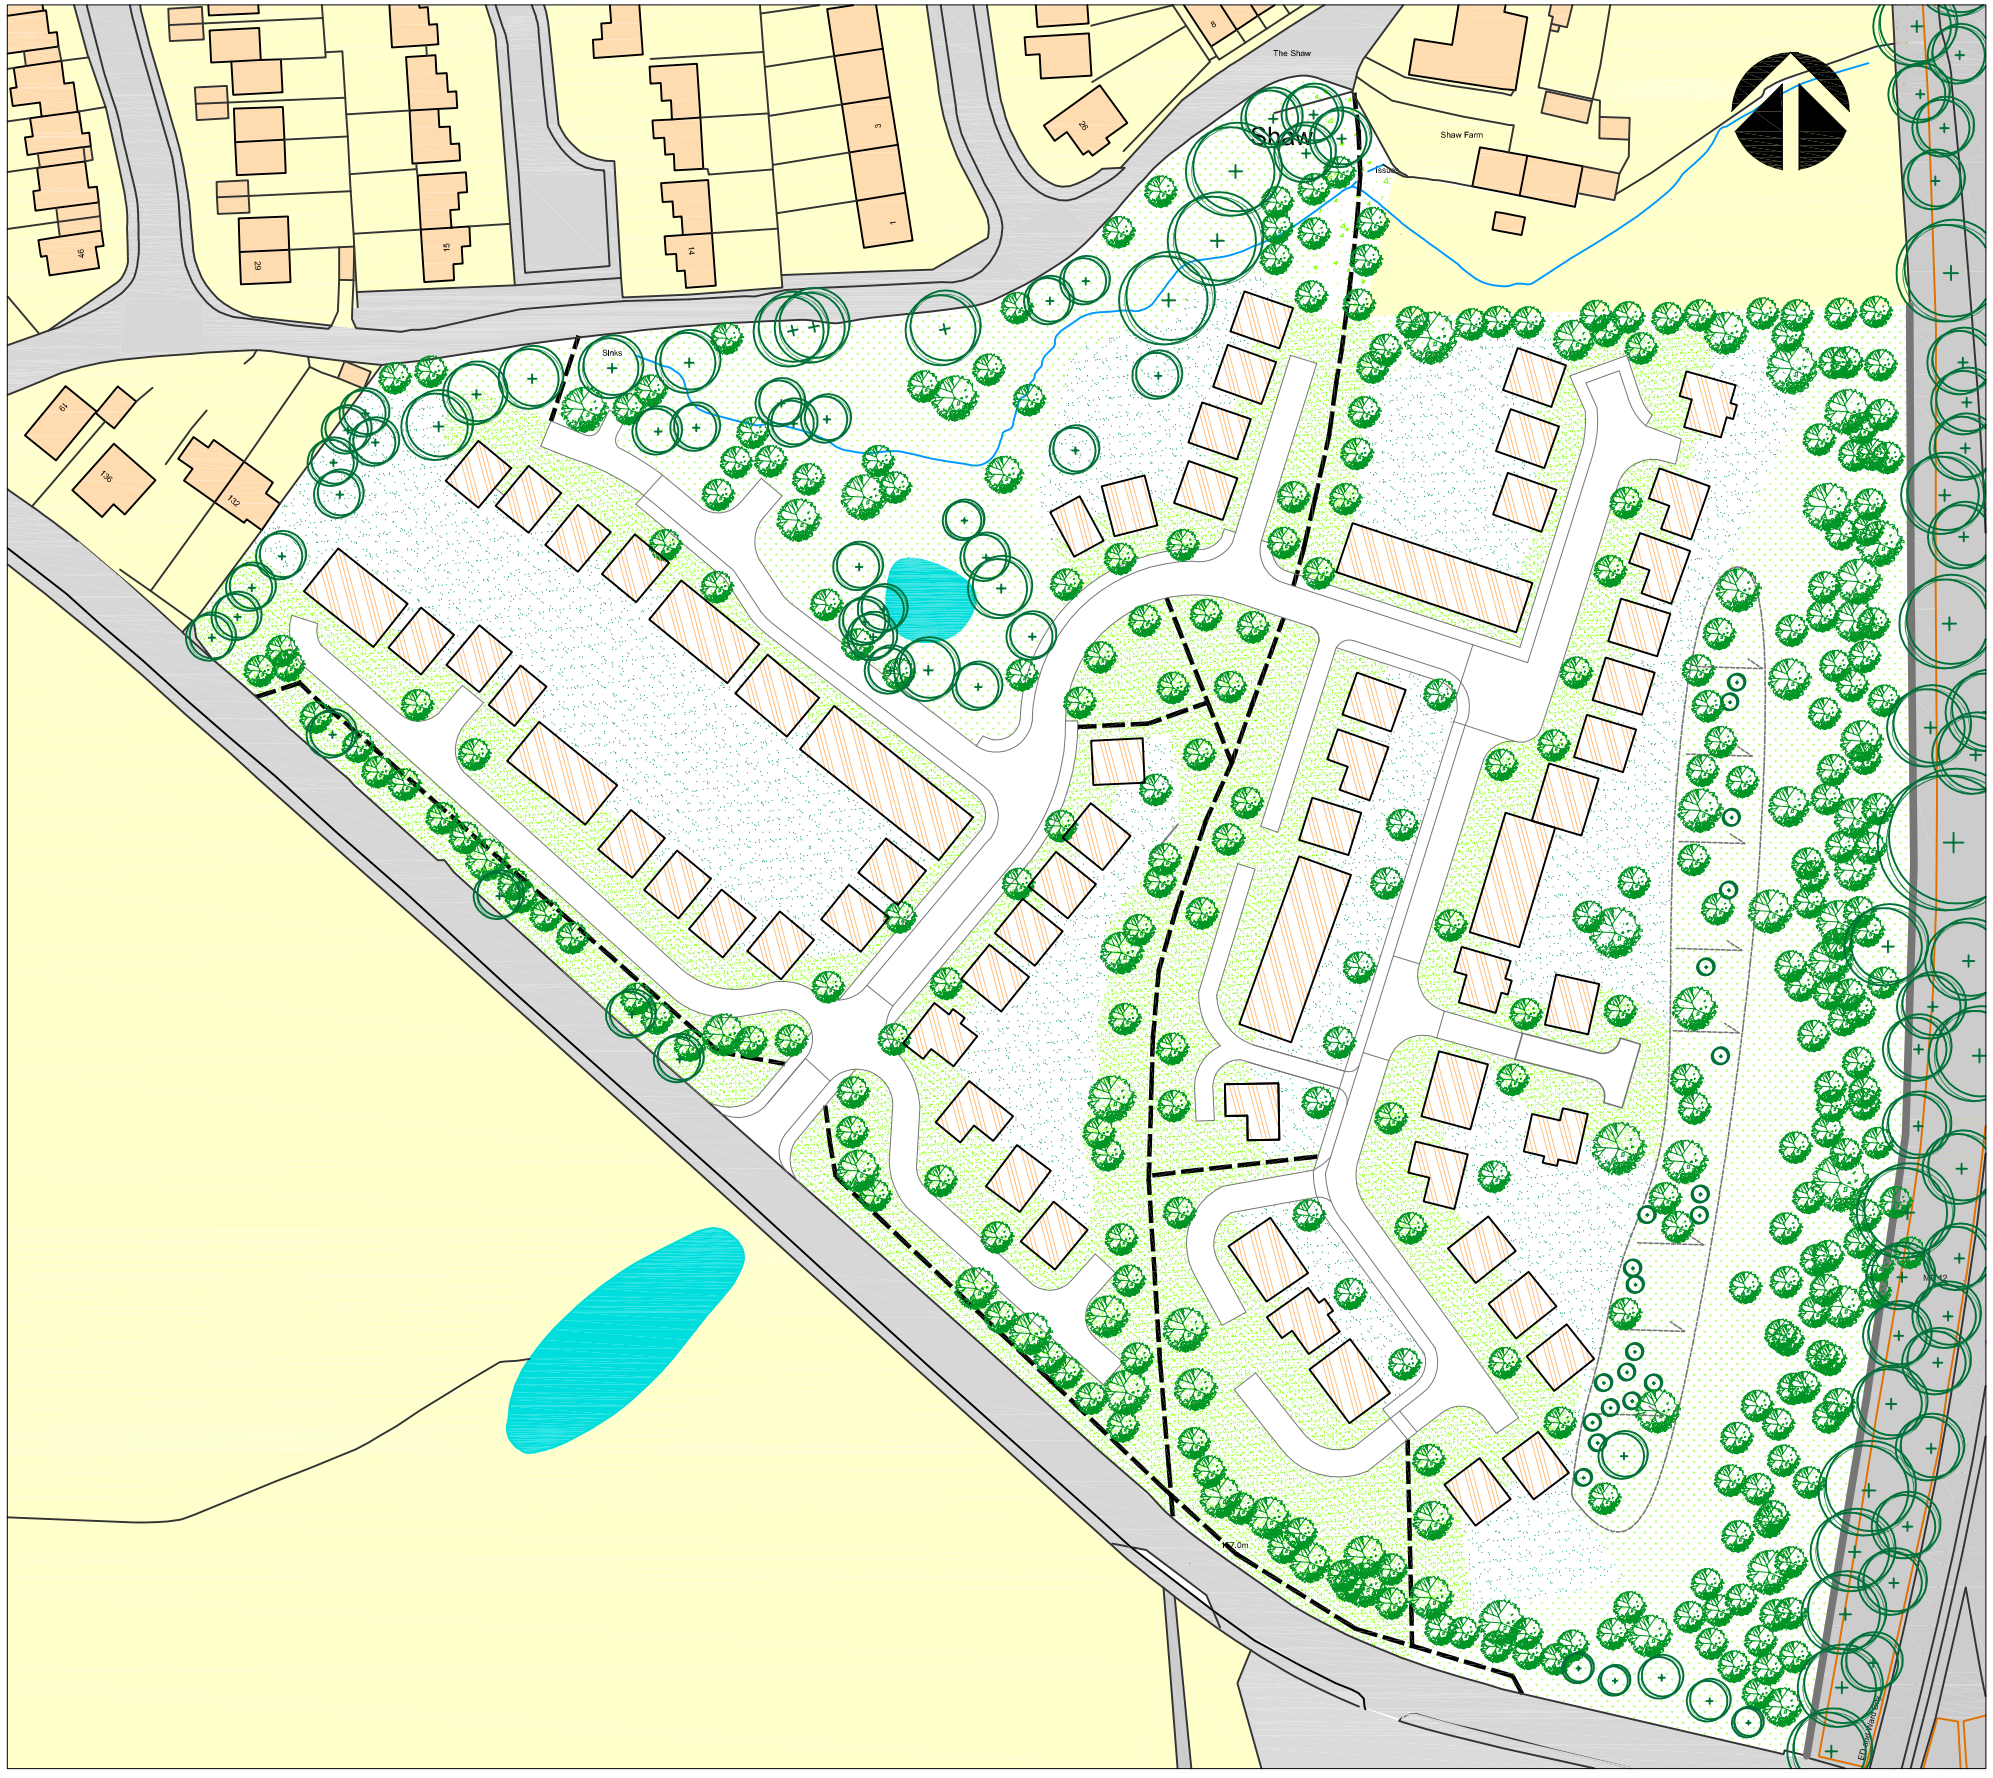


Key

- Indicative Housing Units
- Garden Areas
- Frontage
- Roads (to Manual for Streets)
- Footpath links
- Open space areas
- Existing trees/vegetation
- Areas of proposed tree planting

C: Revised layout plan	CW	Decmeber 2012
B: Area of Local Play removed	CW	October 2012
A: Amendments to site plan	DA	August 2012

Project: LAND OFF SHAW LANE/ DINTING RD, DINTING	
Title: INDICATIVE MASTERPLAN	
Client: LOXLEY CONSTRUCTION LTD	
Date: AUGUST 2012	Scale: 1:1250 @ A3
Drawn: DA	Drawing No.: 1832_03
Checked	Revision: C

Landscape Institute Registered practice
© The Appleton Group, 17 Chorley Old Road, Bolton BL1 3AD Tel: 01204 393006 Fax: 01204 388792
Web: www.appletongroup.co.uk Email: bolton@appletongroup.co.uk
Bolton Bristol Warrington The Wirral N.Ireland

LAND OFF SHAW LANE/ DINTING RD, DINTING
Indicative Masterplan