HPK/2012/0725
21 DEC 2012

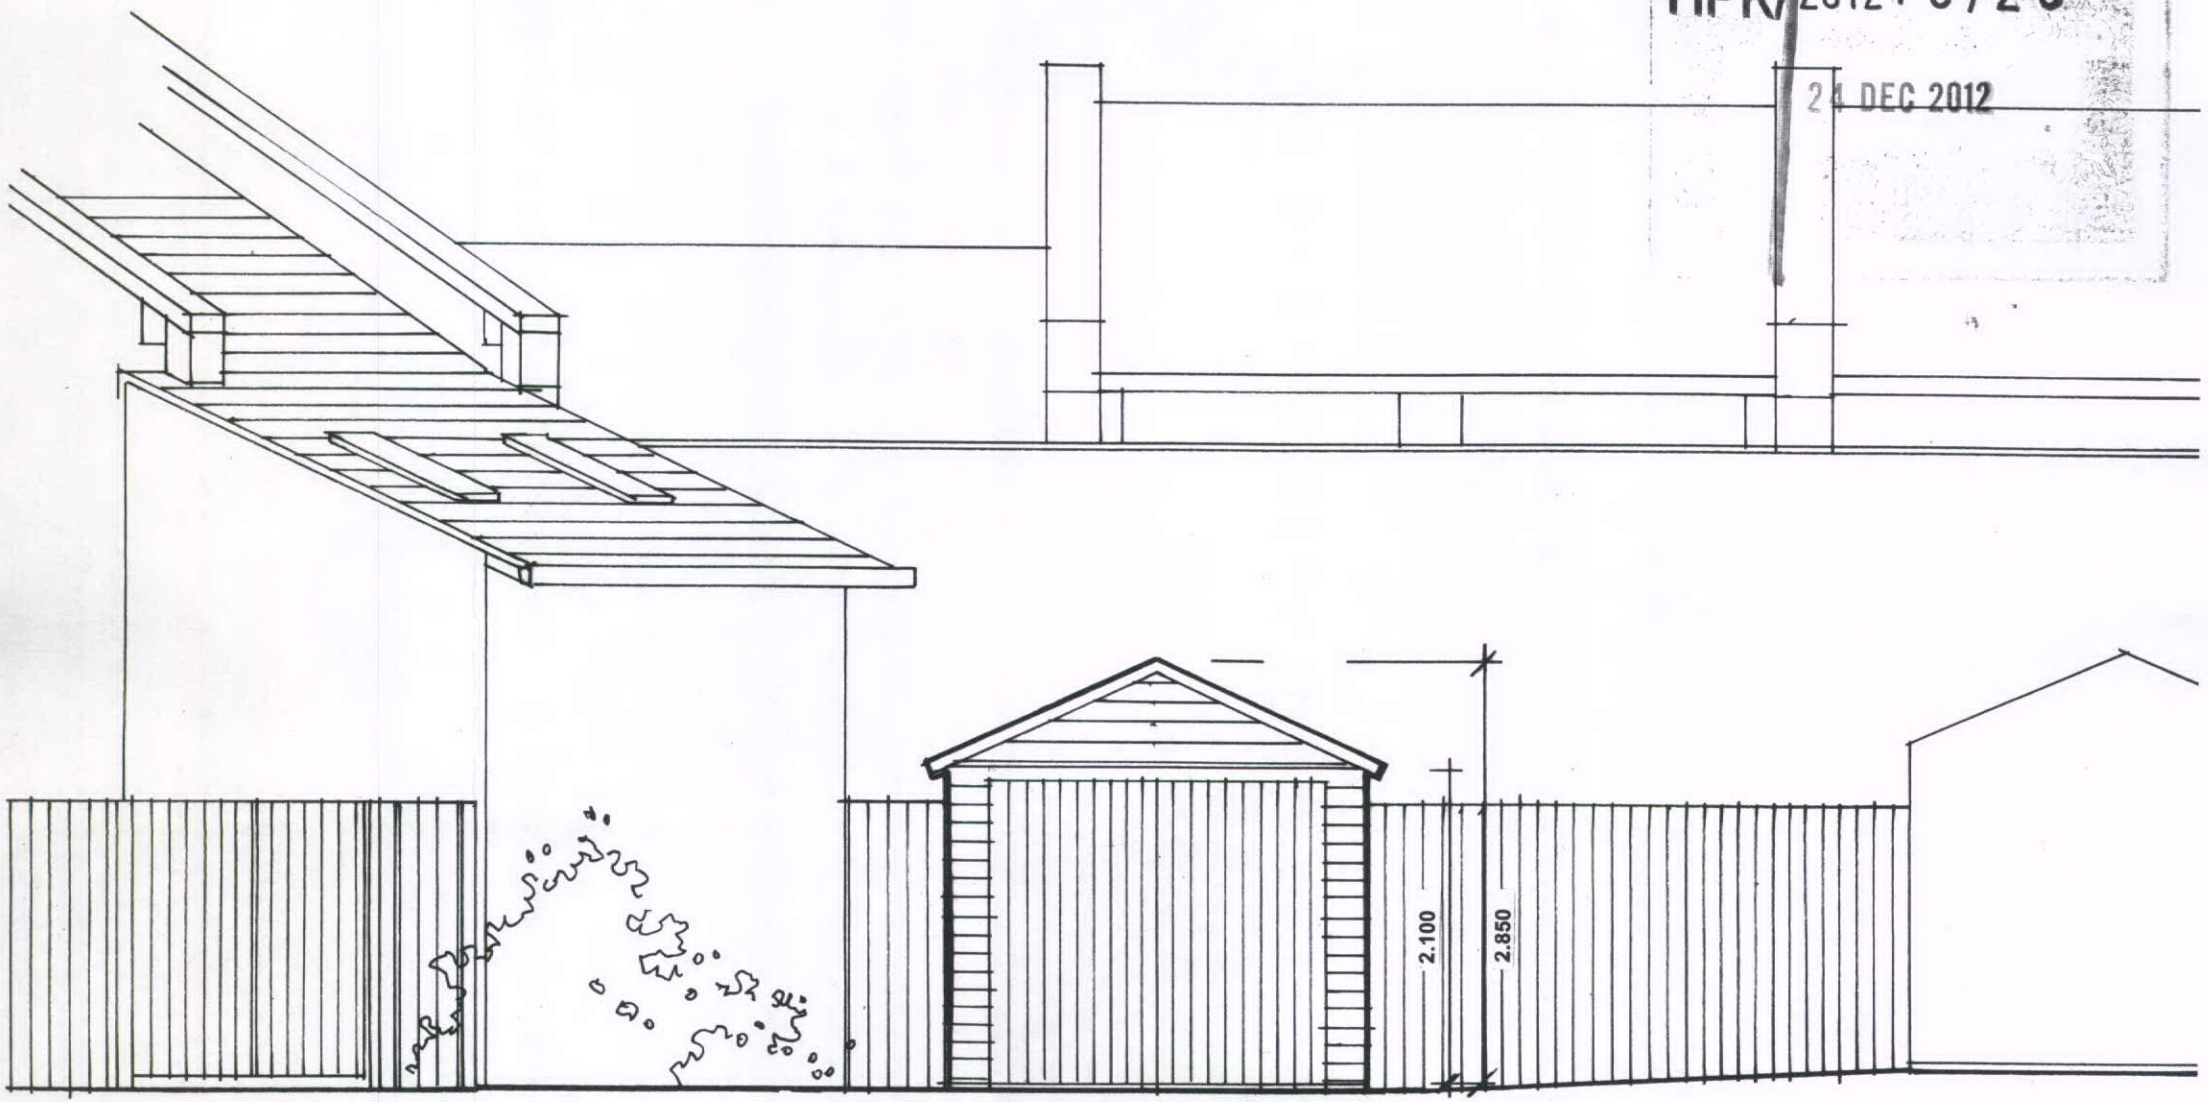

EAST ELEVATION 1.50 (SHOWING CONTEXT)

NORTH ROAD
GARAGE SITE
HAYFIELD

GARAGE PLOT 1