
HIGH PEAK BOROUGH COUNCIL
POST ROOM
REC'D - 9 JAN 2013


HPK/2012/0710




EXIST. REAR ELEV.

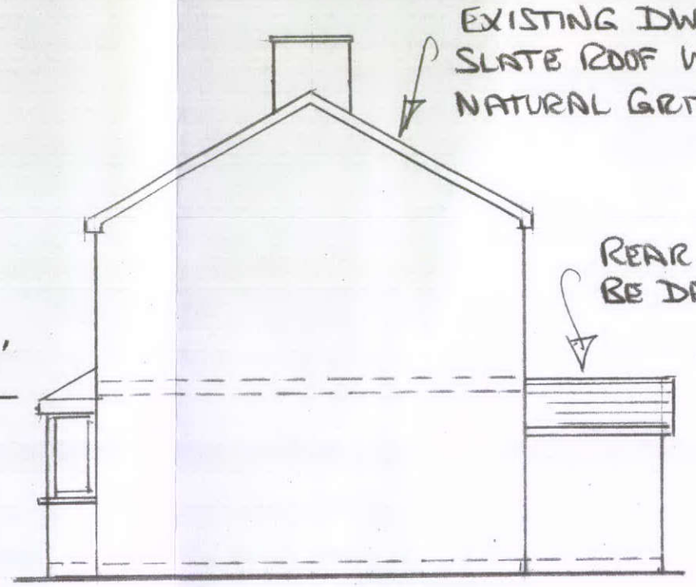


VIEW ON 'A'

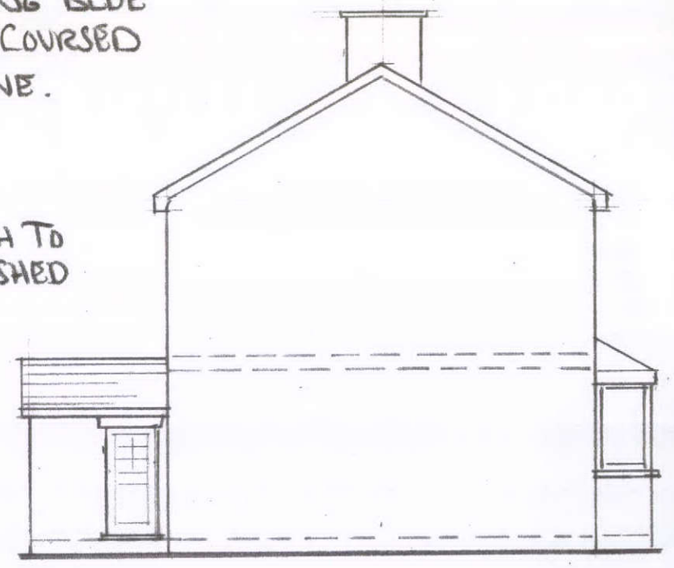

VIEW ON 'B'

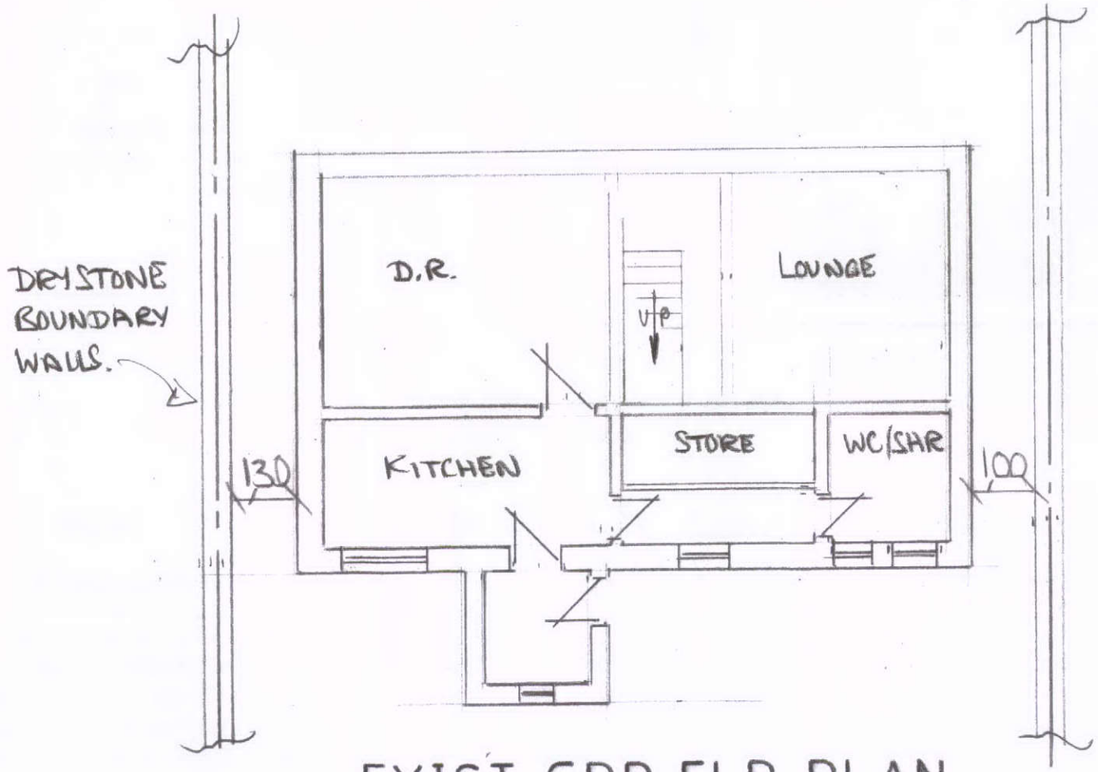

EXIST. GRD. FLR. PLAN

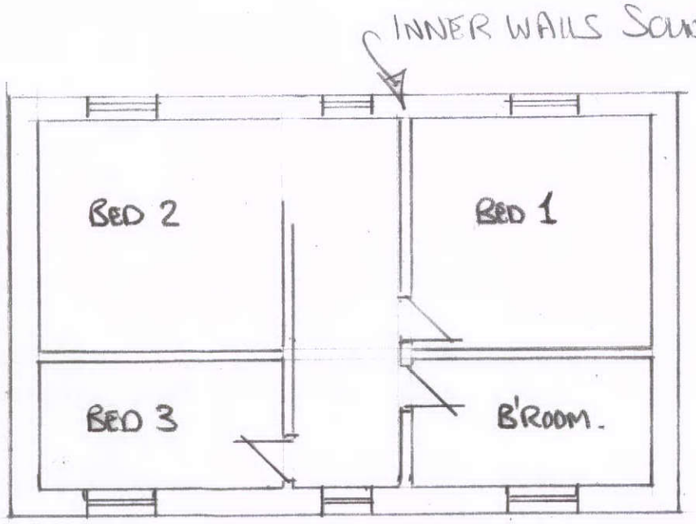

EXIST 1ST. FLR PLAN.

Proposed Rear extension forming Bed 4 & Kitchen/Play Room for:
Mr A Gill of 'White Rock' Chinley.
SK23 6DR.
Scale 1:100 Oct 2012. Drg No SPM 1158/0