


HPK/2012/0710
REC'D - 9 JAN 2013

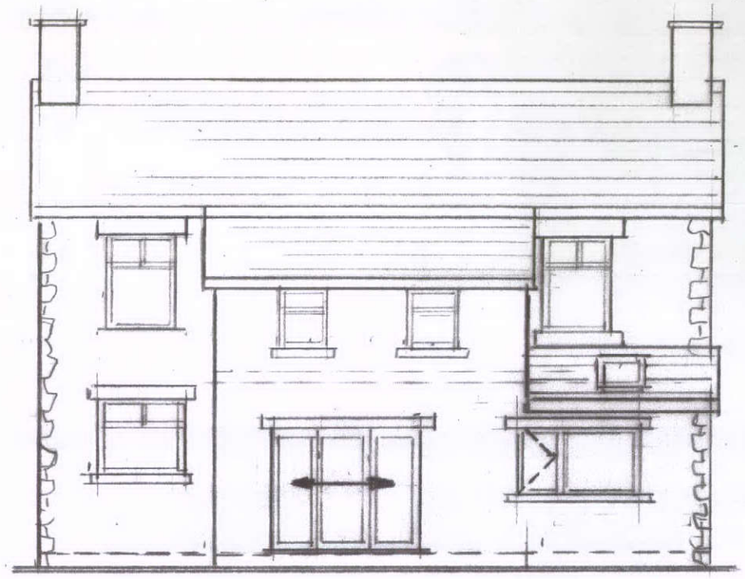

PROP REAR ELEV.

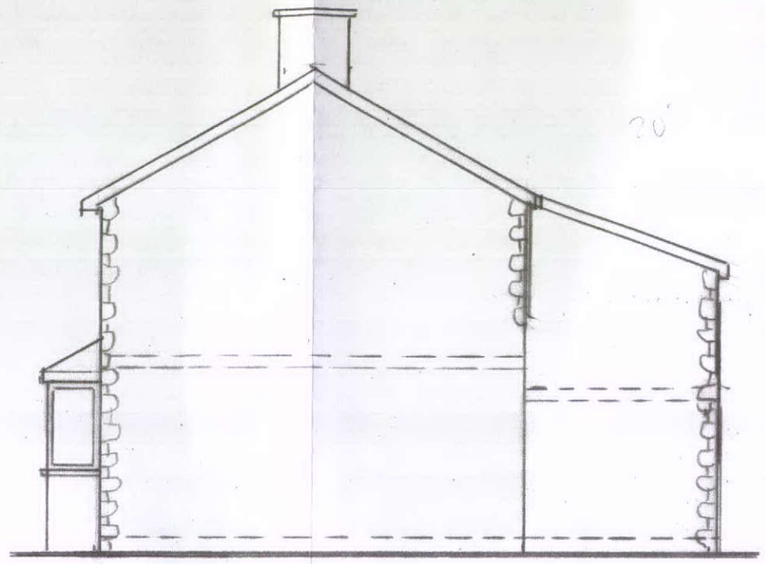


PROP. VIEW ON 'A'.

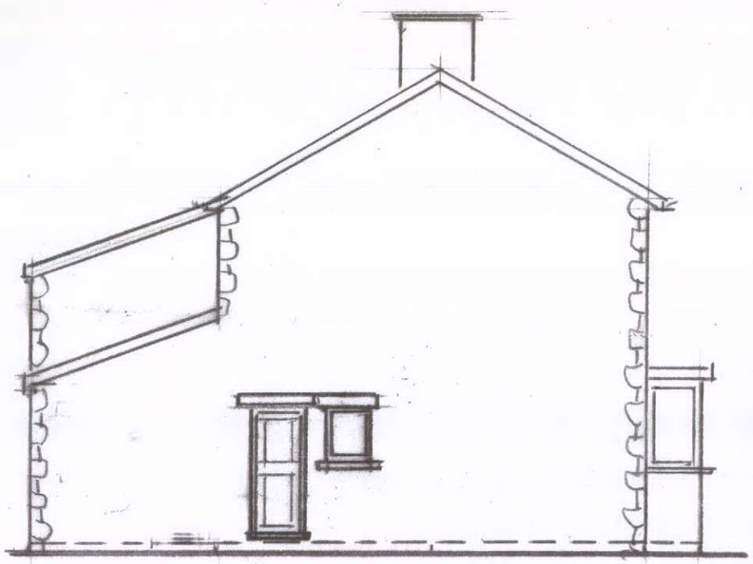


PROP VIEW ON 'B'

PROP GRD. FLR PLAN

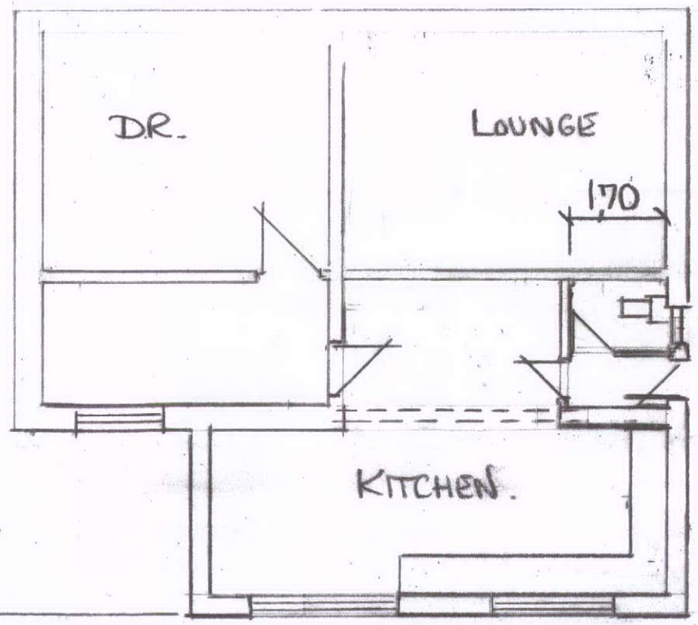

VELUX FRAME IN KITCHEN SIZE 78x118 TYPE GGU 0059

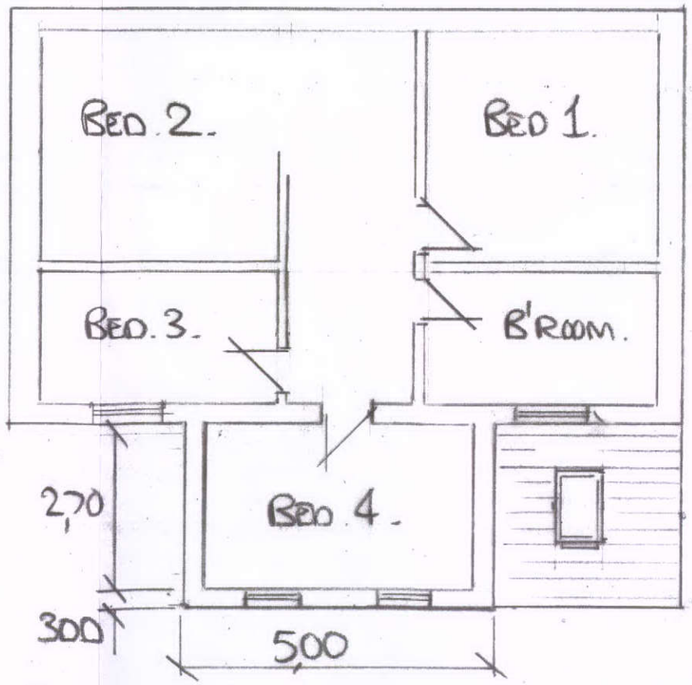

PROP 1ST FLR PLAN

Proposed Rear extension forming Bed 4 & Kitchen/Play Room for:
Mr A Gill of 'White Rock' Chinley.
SK23 6DR.
Scale 1:100 Oct 2012. Drg No SPM 1159/0