HPK/2012/0595
POST ROOM
REC'D - 8 JAN 2013

MATERIALS
Roof - natural blue slate
Walls - reconstituted limestone
Windows & doors - pvcU
Surrounds - natural gritstone

ELEVATION TO ROAD

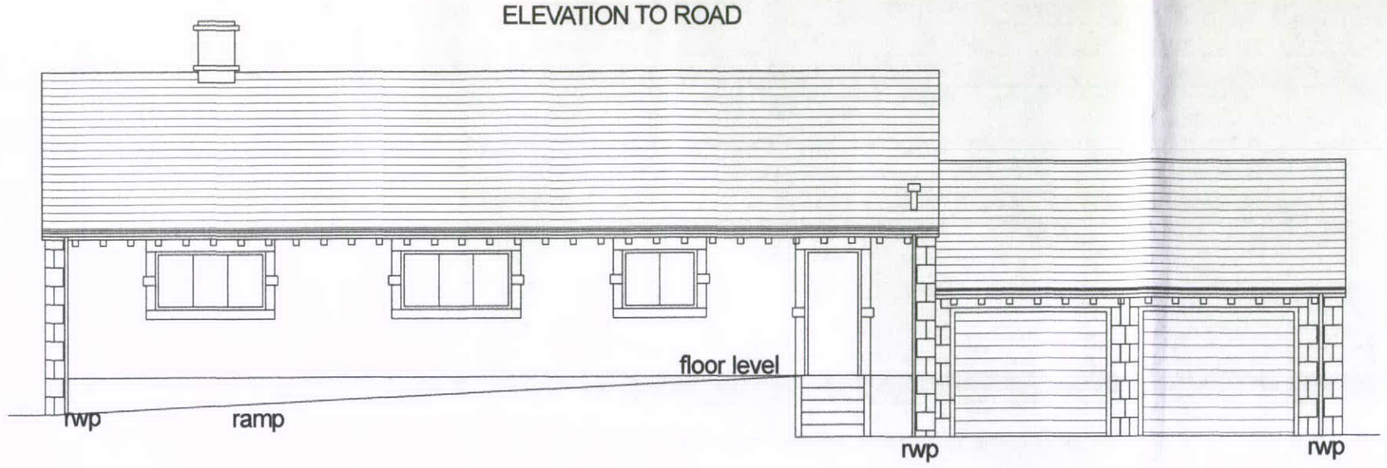

ELEVATION TO SIDE

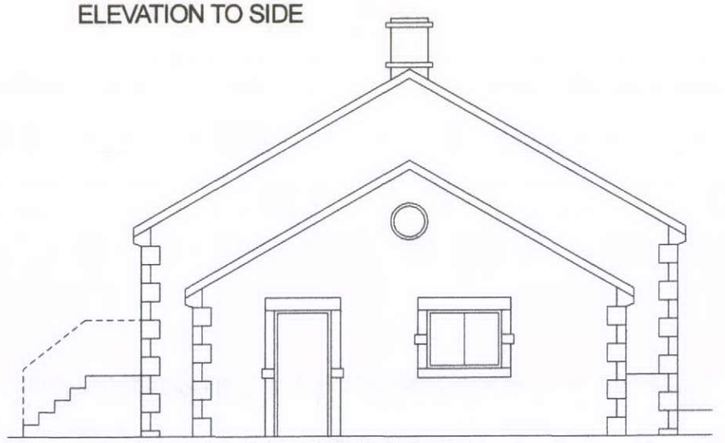

ELEVATION TO REAR

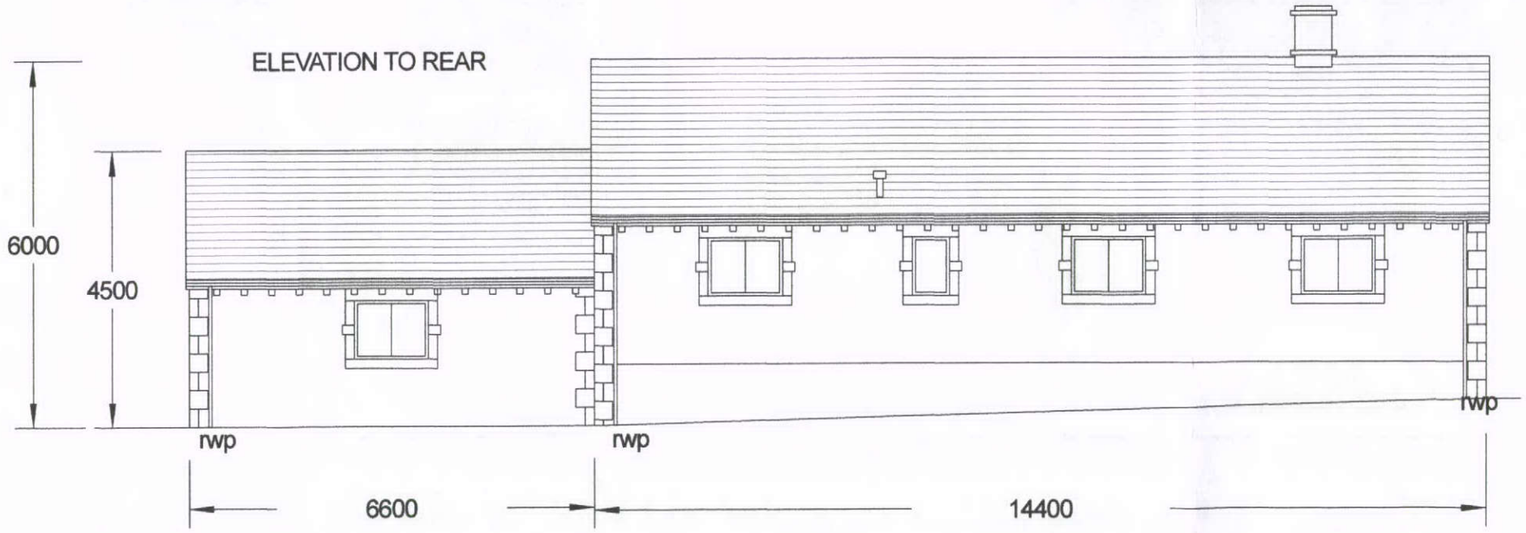

ELEVATION TO SIDE

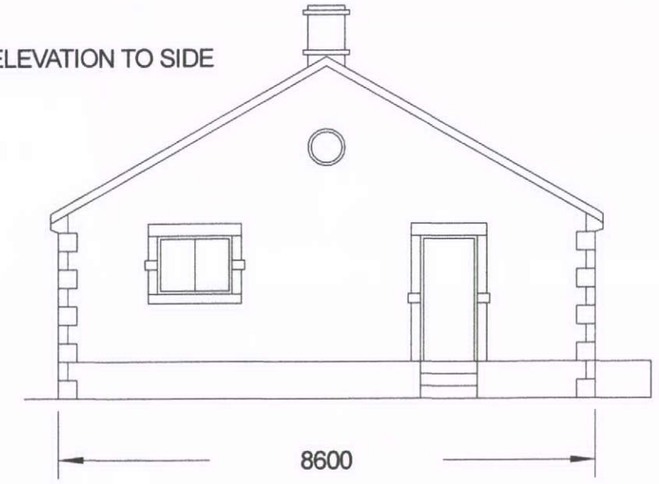

Rev	Details	Date	PROPOSED BUNGALOW AT DALE LANE, FAIRFIELD, BUXTON, FOR MR J KIDD, ELEVATIONS.	Trevor Gilman Design 1A, Cranford, 22, St Johns Road, Buxton, Derbyshire SK17 6XQ 07773 381824 gilmantrevor@gmail.com	Scale 1/100	5.10.12
					Drg No KIDD 002	Rev