0 10 50 100m

N

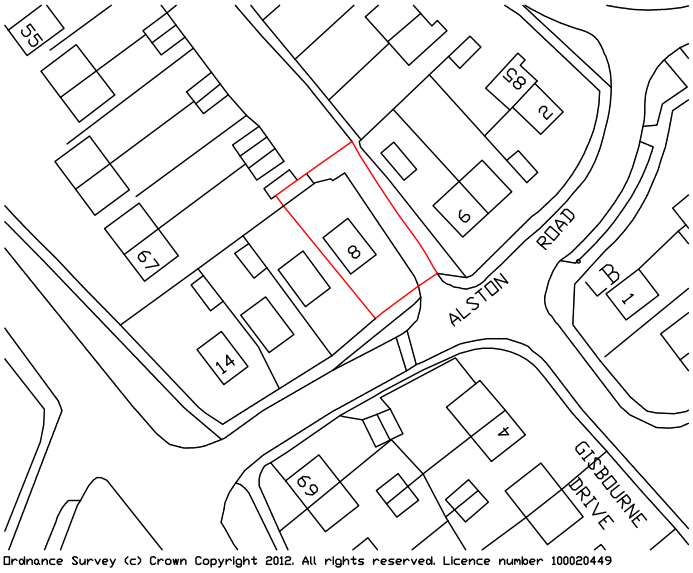

Ordnance Survey (c) Crown Copyright 2012. All rights reserved. Licence number 100020449

JANET WYLES

8 Alston Road
Chapel En Le Frith
SK23 0LZ

PROJECT : SINGLE STOREY EXTENSION	SHEET : OS
DRAWING : LOCATION PLAN	
DRAWING NO. : 2012.15.OS	SCALE : 1:1250 @A4
DATE : NOVEMBER 2012	