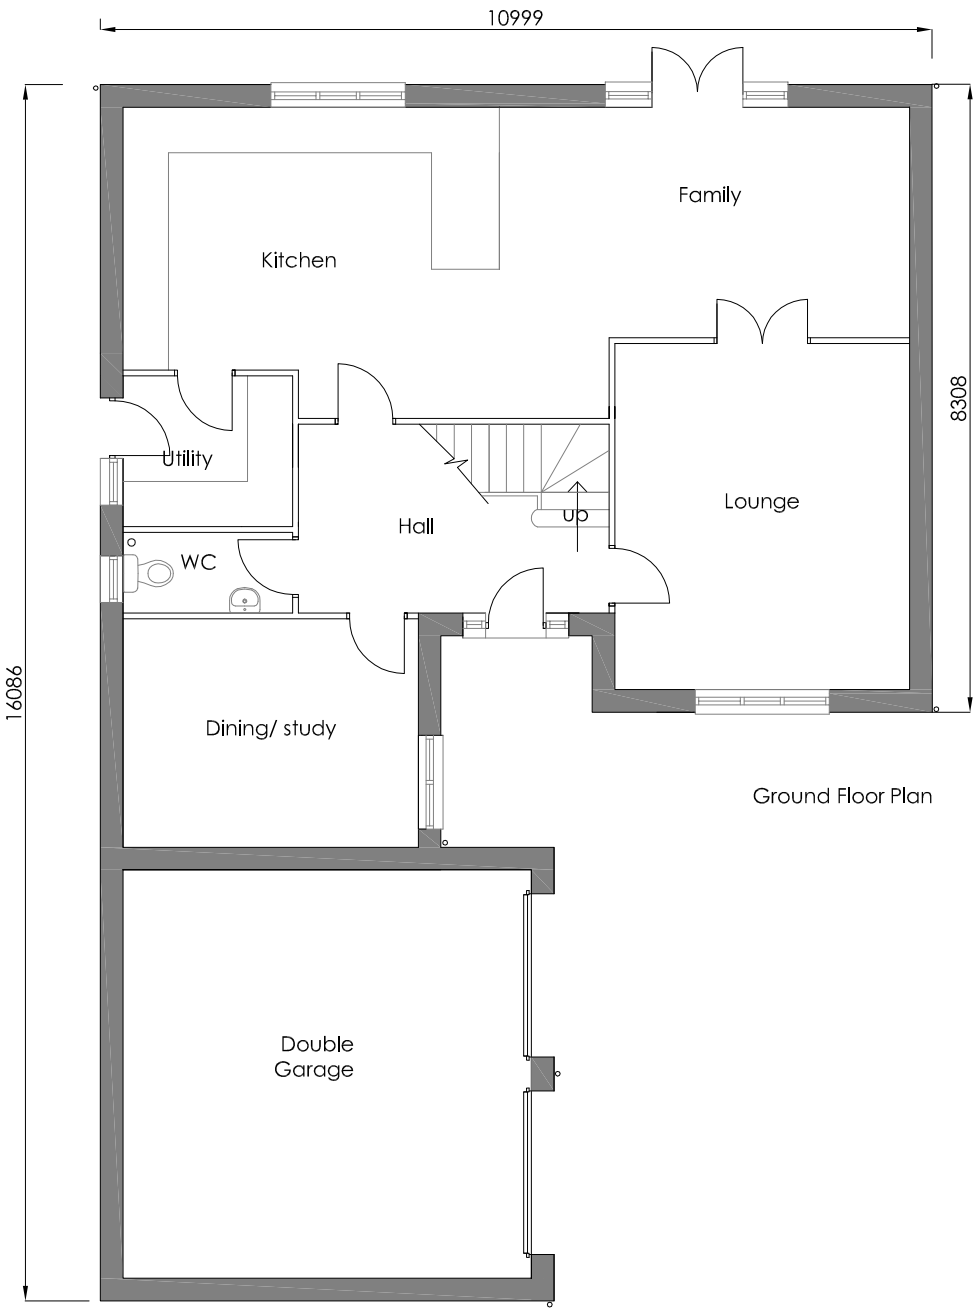

Ground Floor Plan

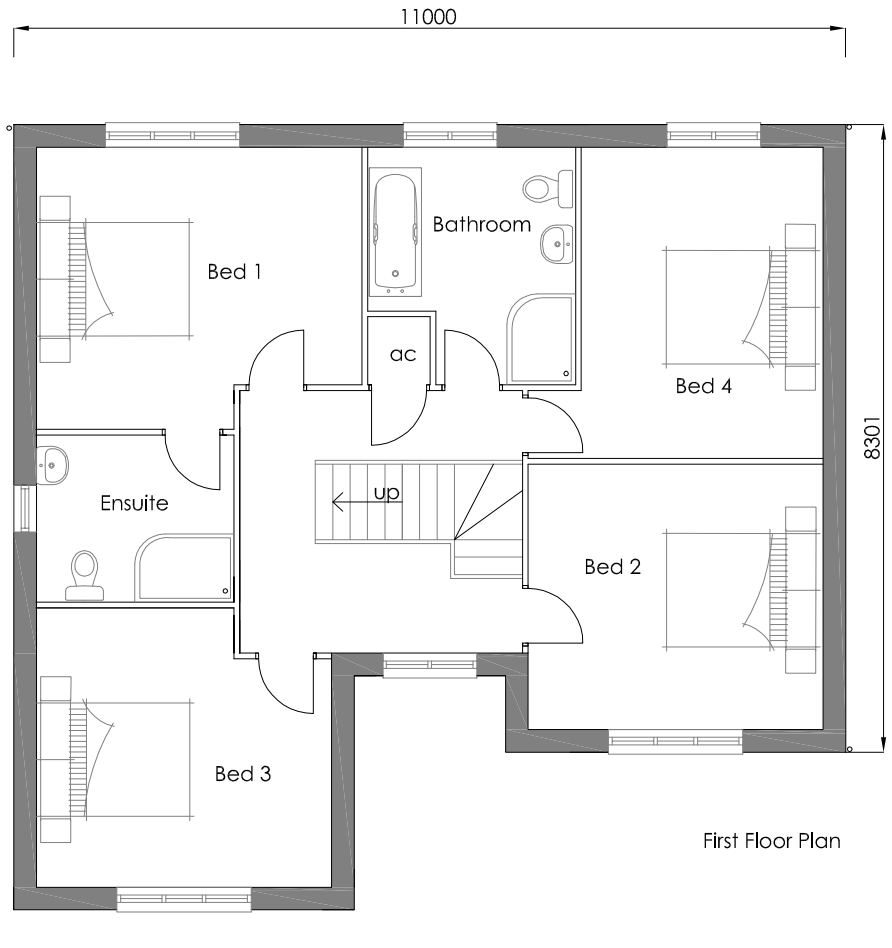

First Floor Plan

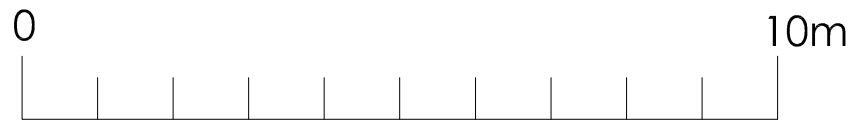

REVISIONS

DRAWN	FH	SCALE 1:100	AREA SQ.M. SQ.FT.
DATE	Nov 2011		
PROJECT	Land to the Rear of 11 Lascelles Road, Buxton		
CLIENT	Mr and Mrs Golden		
TITLE	Floor Plans		

HDD
Heathcote Design And Development
20 Macclesfield Road, Buxton, SK17 9AH
T: **01298 23199** M: **0787 5551825**
E: **hdd@talktalk.net**

DRAWING NUMBER	REV
03.01	B