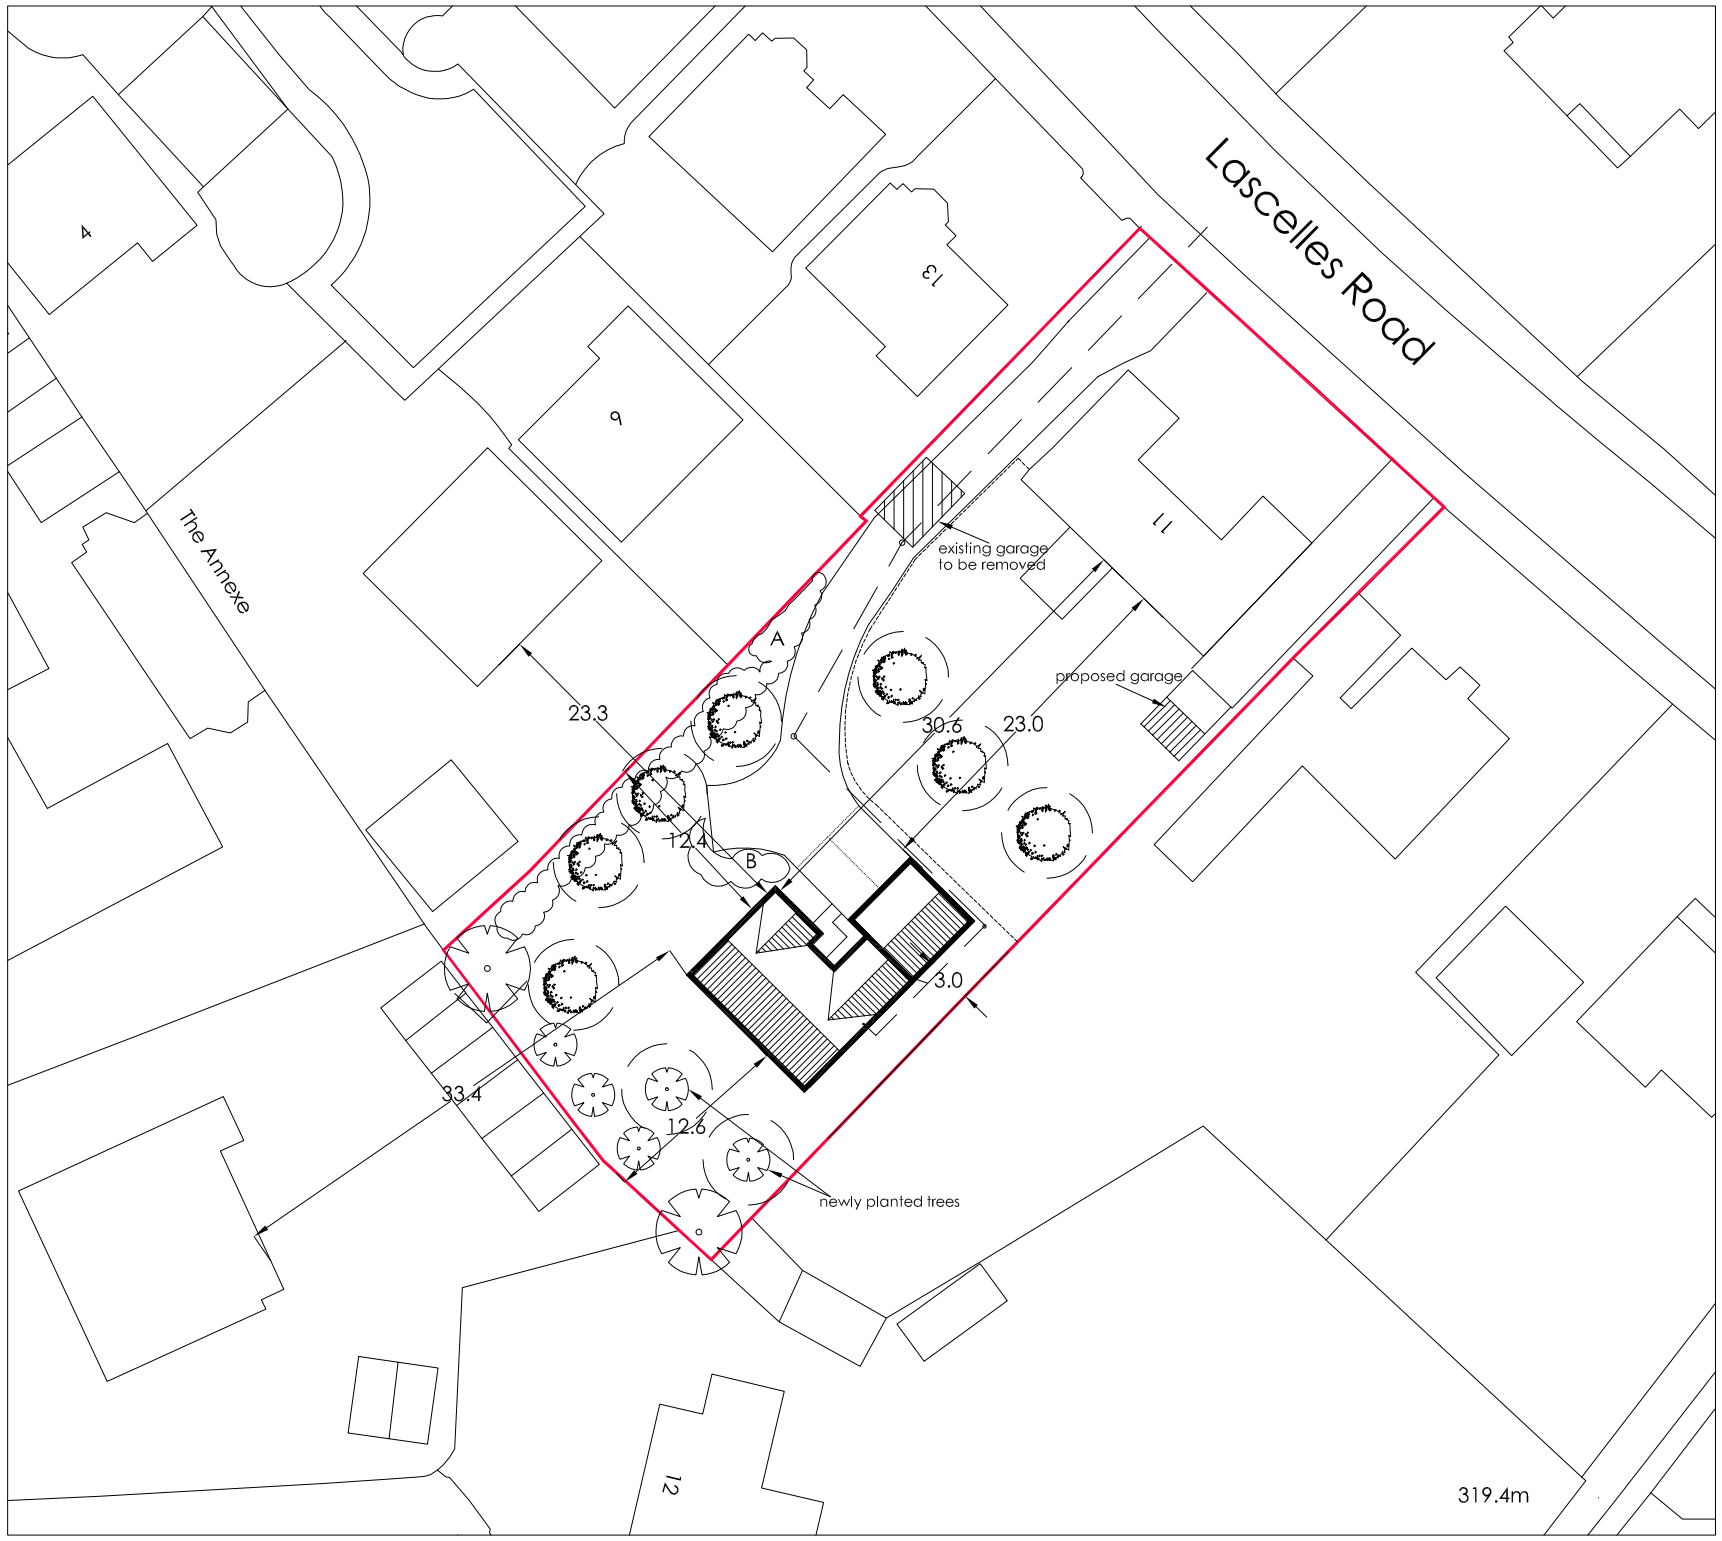

New tree planting with spread indicated

Existing tree planting

New shrub planting

plot boundary fencing 1.8m high close boarded

Drainage

0 10m

N

Ordnance Survey, (c) Crown Copyright 2011. All rights reserved. Licence number 100020449

Rev E 12.12 Trees moved in no.11 rear garden. 2 new trees planted
Rev D 11.12 Plan revised, house re-located
Rev C 09.12 House re-located away from site boundary
Rev B 07.12 Reduced to 1 house, design revised
Rev A 04.12 Trees repositioned and spread indicated.

REVISIONS

DRAWN	FH	SCALE 1:500@A3	AREA SQ.M. SQ.FT.
DATE	Aug 2011		
PROJECT	Land to the Rear of 11 Lascelles Road, Buxton		
CLIENT	Mr and Mrs Golden		
TITLE	Site Layout		

HDD
Heathcote Design And Development
20 Macclesfield Road, Buxton, SK17 9AH
T: **01298 23199** M: **0787 5551825**
E: **hdd@talktalk.net**

DRAWING NUMBER	REV
02.01	E