drg no 12·12/2

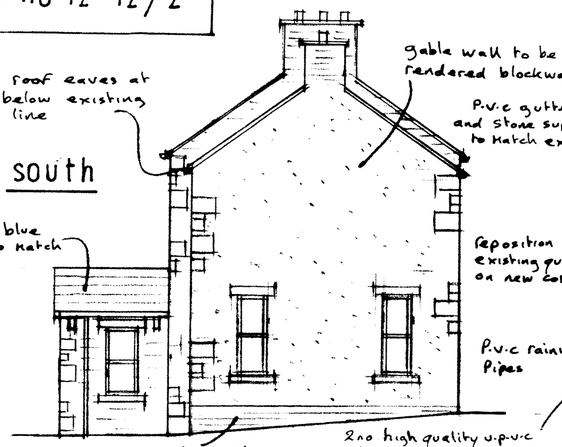

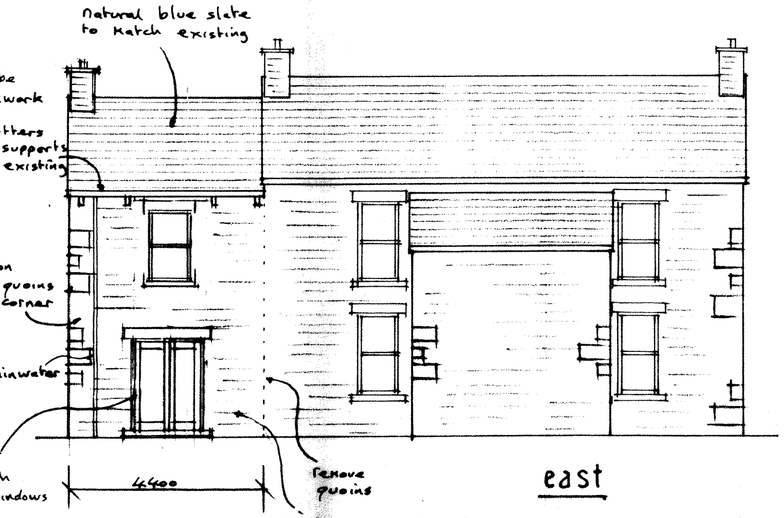

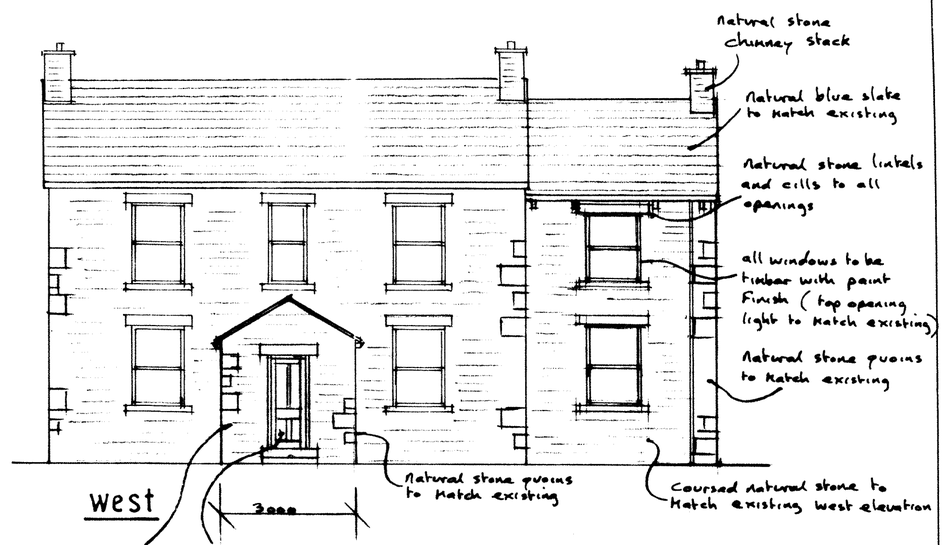

PROPOSED ELEVATIONS

1:100

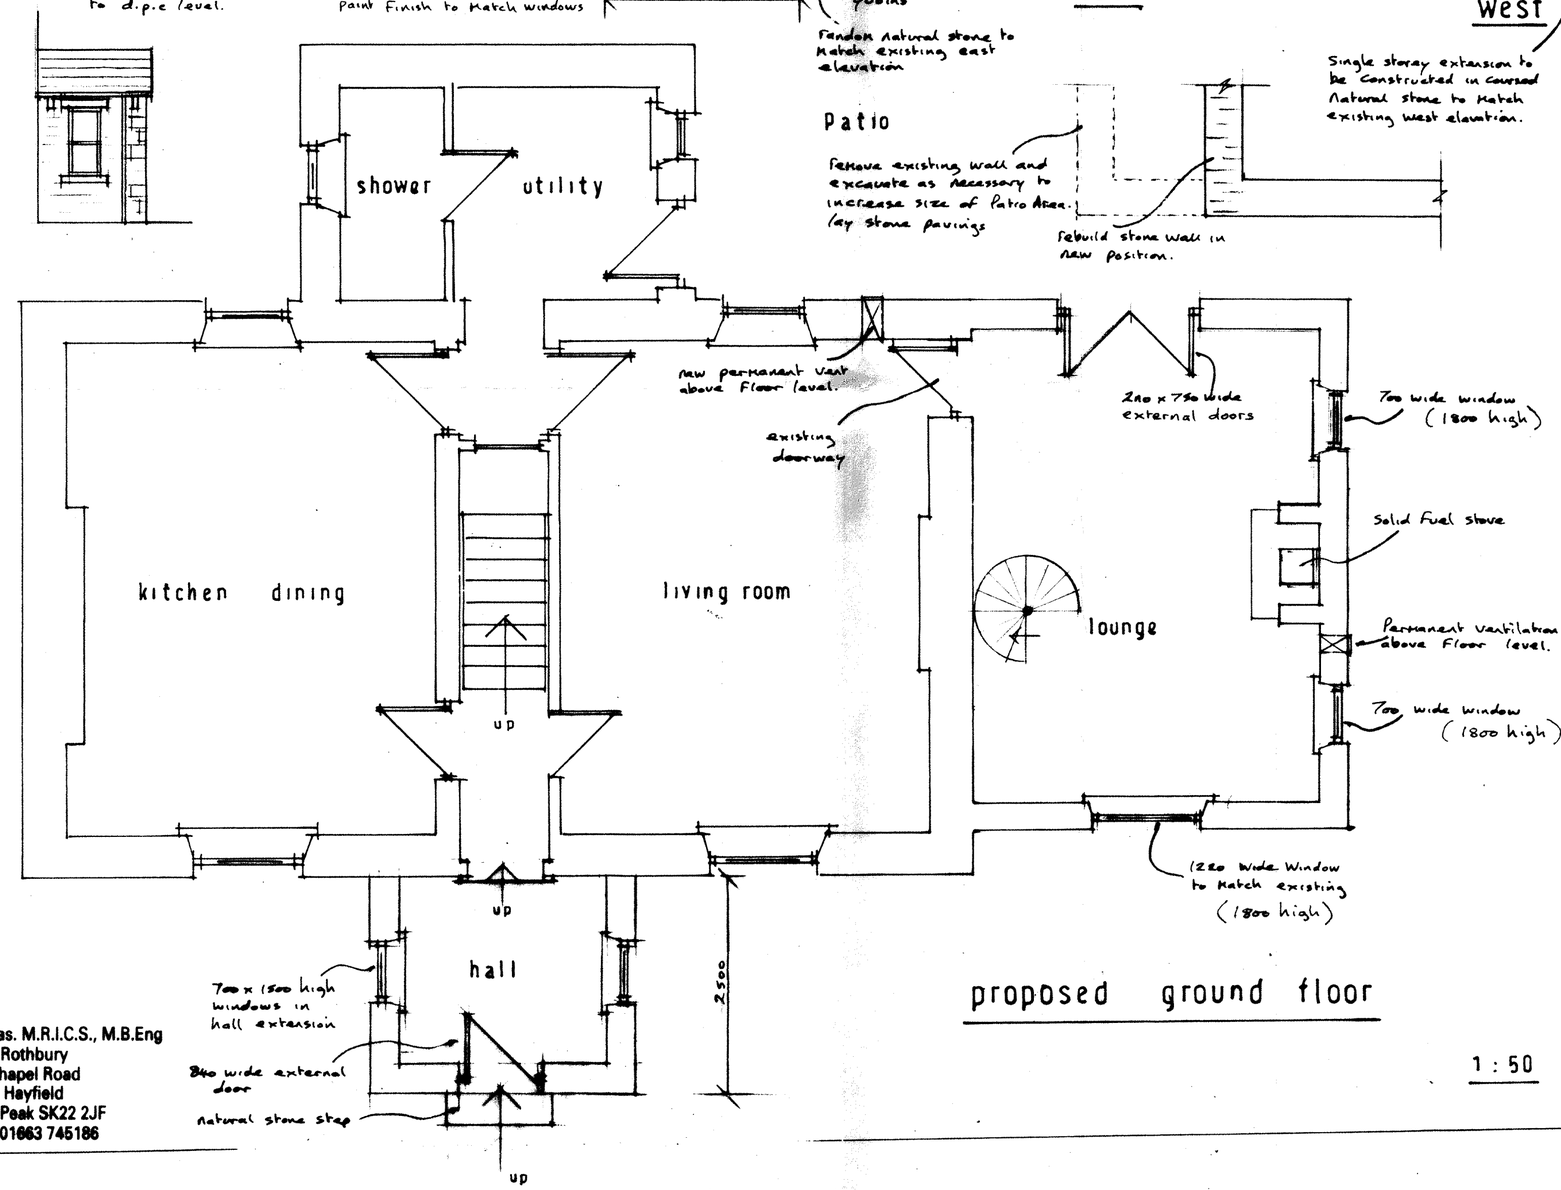

proposed ground floor

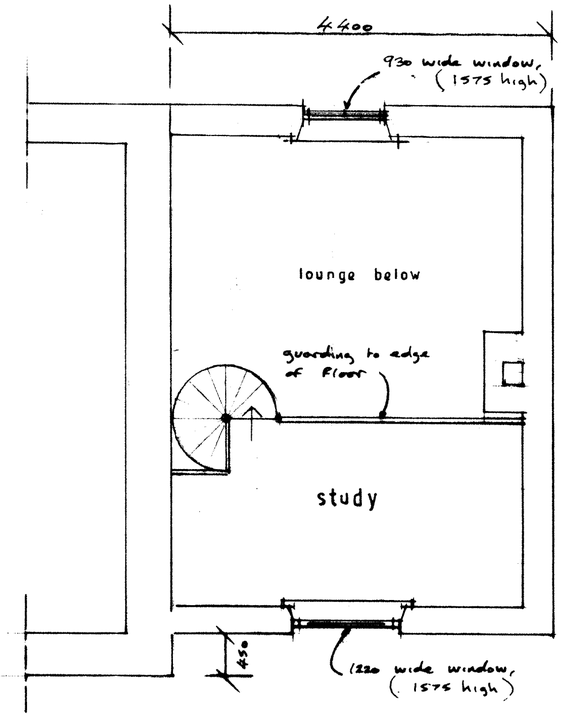

proposed first floor

1:50

John F. Lomas. M.R.I.C.S., M.B.Eng
Rothbury
Chapel Road
Hayfield
High Peak SK22 2JF
Tel. 01663 745186