

EXISTING FRONT ELEVATION



EXISTING REAR ELEVATION

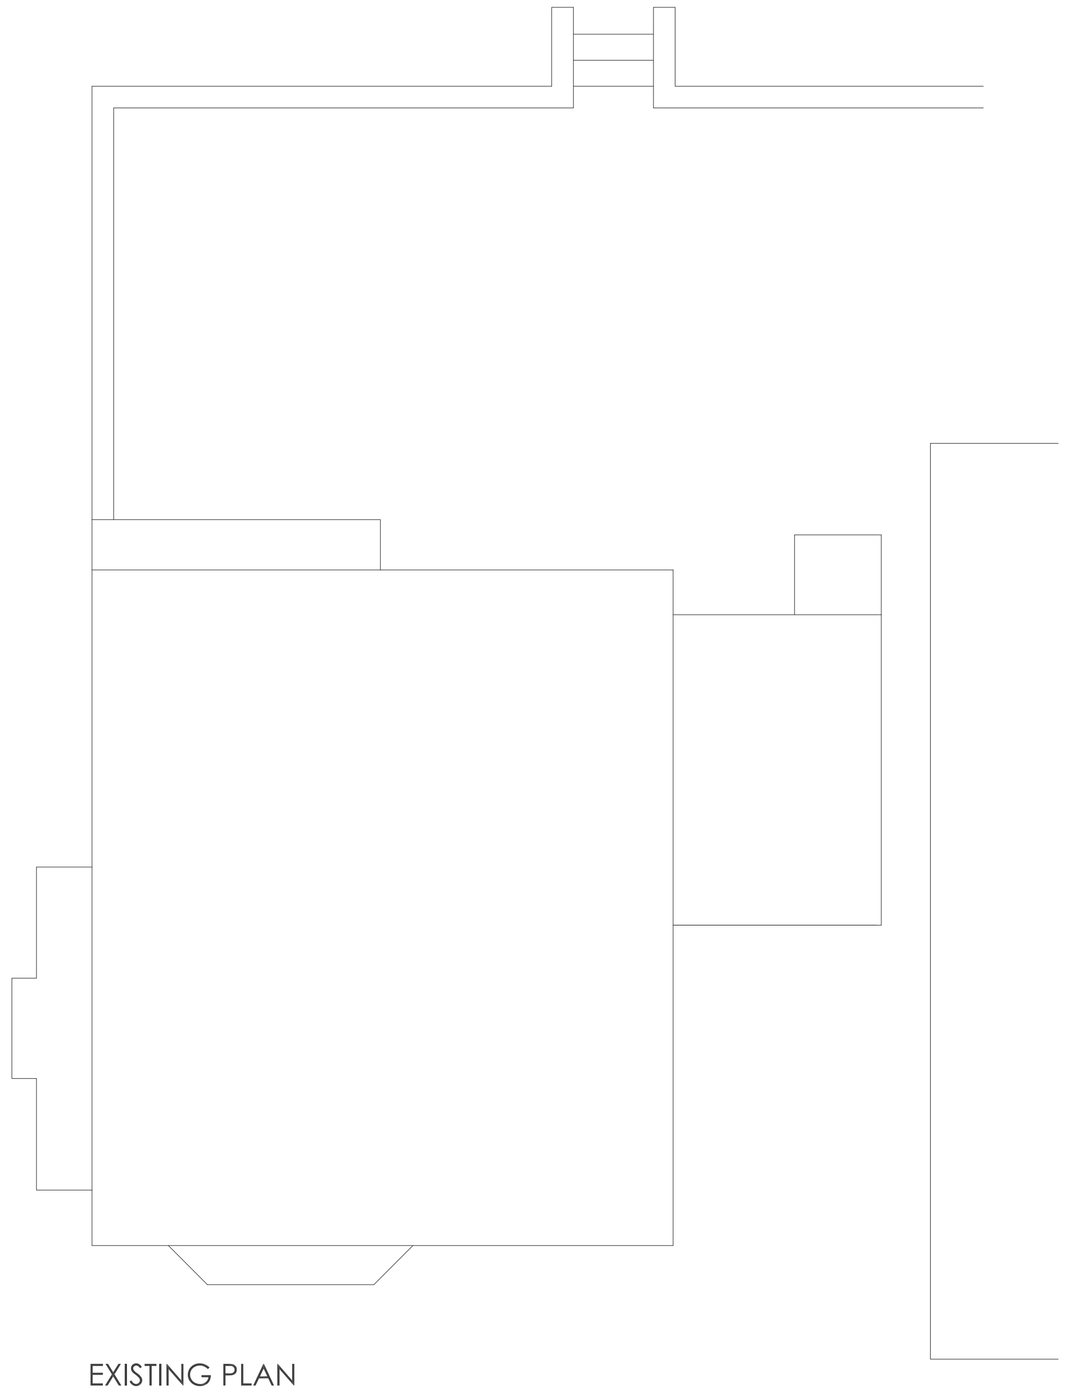

EXISTING PLAN

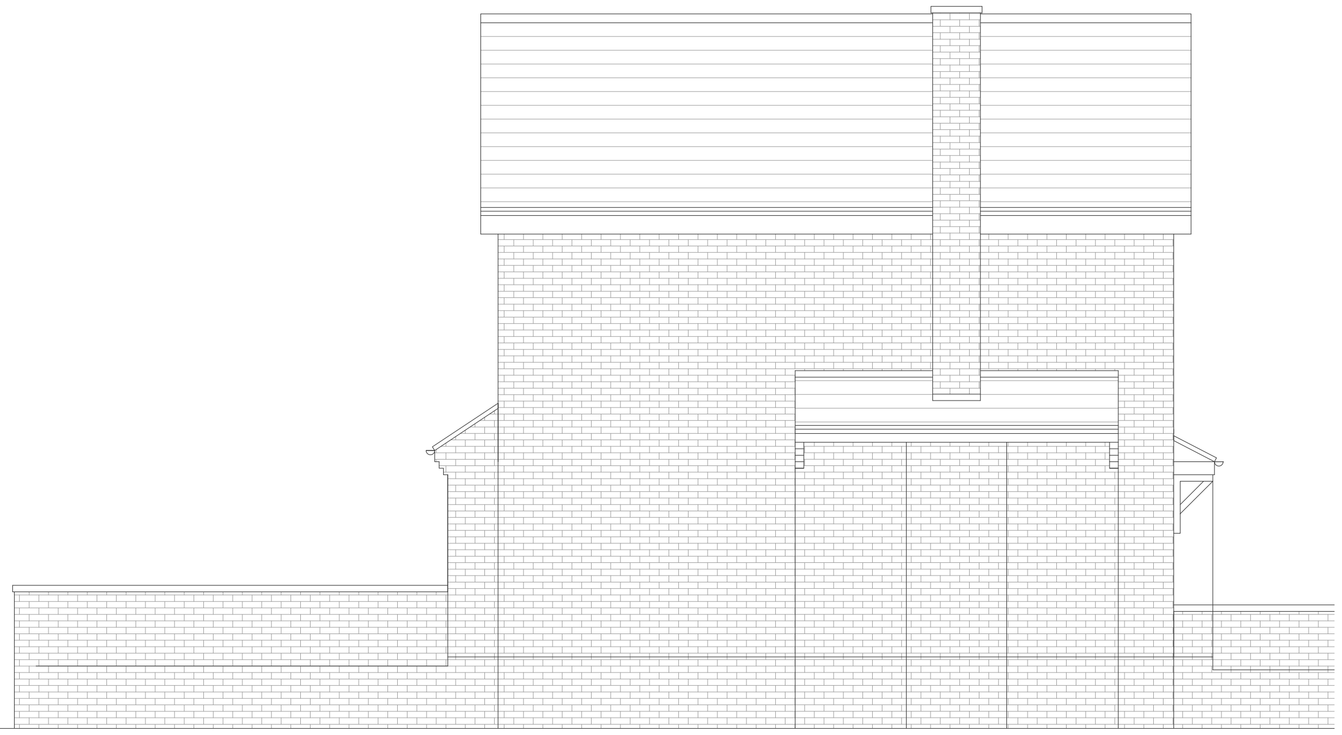

EXISTING SIDE ELEVATION

Notes

Jennings Design Associates take no responsibility for any dimensions obtained by scaling from this drawing. If no dimension is shown the recipient must ascertain the dimension specifically from the Architect or by site measurement. Supplying this drawing in digital form is solely for convenience and no reliance may be placed on digitall data. All data must be checked against hard copy. Dimensions must be checked on site. Any discrepancies must be reported to the Architect immediately. This drawing is copyright of Jennings Design Associates

Rev	Description	Date	By
A	Planning issue	21-12-12	MH

Jennings Design Associates

Architects

C	Concept		G	Tender	
D	Planning		J	Construction	
E	Building Regs		L	As Built	
F	Production		Sk	Sketch	

Architects Designers Project Managers

The Warehouse, Saxon Street, Denton, Manchester M34 3DS

T: 0161 336 5011 F: 0161 320 0512 E: jda@jda-architects.com

Client:

Des Eustace

Project:

Clover Chemicals

Scale:	@ original size	Date:	Drawn by:	Checked By:
1:50	A1	19-11-12	MH	

Job Number			Description	Rev
719	A	003	Existing Plan & Elevations	A

0 500mm 1000mm Scale 1:50

Z:\719 - Clover Chemicals\Drawings\Live\plots\719-A-003 Existing Plans & Elevations.dwg