
HPK/2012/0899

Concrete hardstanding

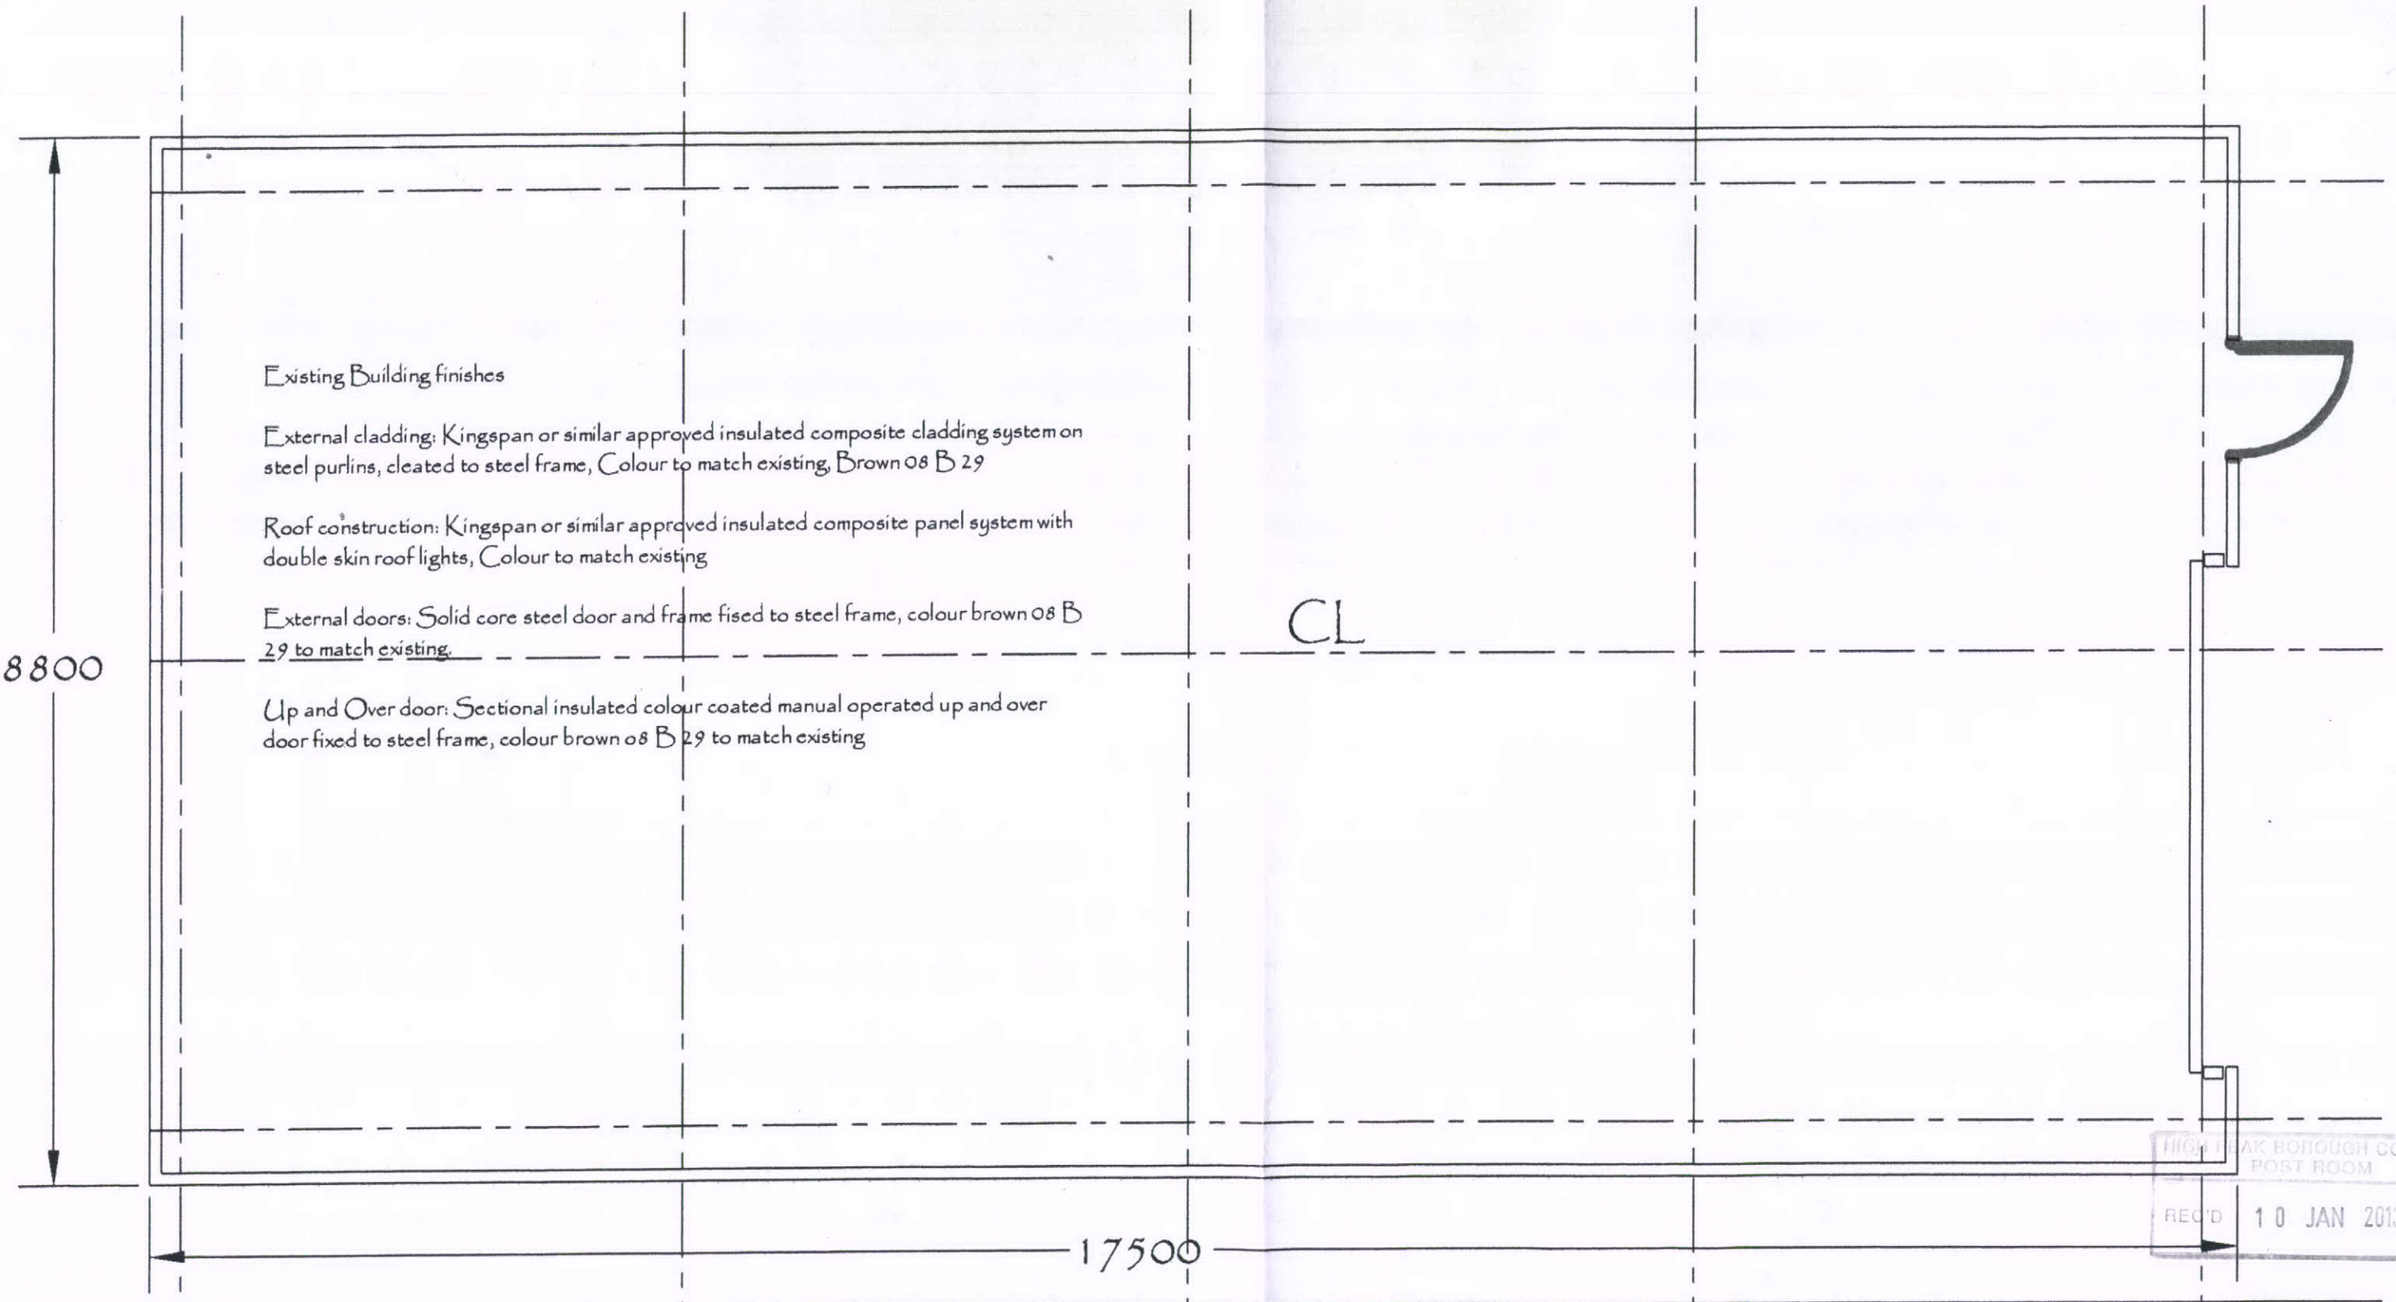


Existing Building finishes

External cladding: Kingspan or similar approved insulated composite cladding system on steel purlins, cleated to steel frame, Colour to match existing, Brown 08 B 29

Roof construction: Kingspan or similar approved insulated composite panel system with double skin roof lights, Colour to match existing

External doors: Solid core steel door and frame fised to steel frame, colour brown 08 B 29 to match existing.

Up and Over door: Sectional insulated colour coated manual operated up and over door fixed to steel frame, colour brown 08 B 29 to match existing

HIGH PEAK BOROUGH COUNCIL
POST ROOM
REC'D 10 JAN 2013

| | | | | | |
|---|---|---|---|---|---|
| A.Cooper Construction Illustrator<br>91 Castlewood Road, Kersal Vale,<br>Salford, M7 3QW<br>Tel.: 07544 841 244 | Client<br>D.G. Bradshaw Haulage Ltd | Job Title<br>New Extension<br>Bradshaws Garage<br>Staden Lane Business Park<br>Staden Lane,<br>Buxton SK 17 9 RZ | Drawing Title<br>Existing unit plan | Scale<br>1 : 100 @ A3 | |
| | | | | Job No<br>M01215 | Drawing No<br>08 | Rev.<br>– |