
HPK/2012/0699

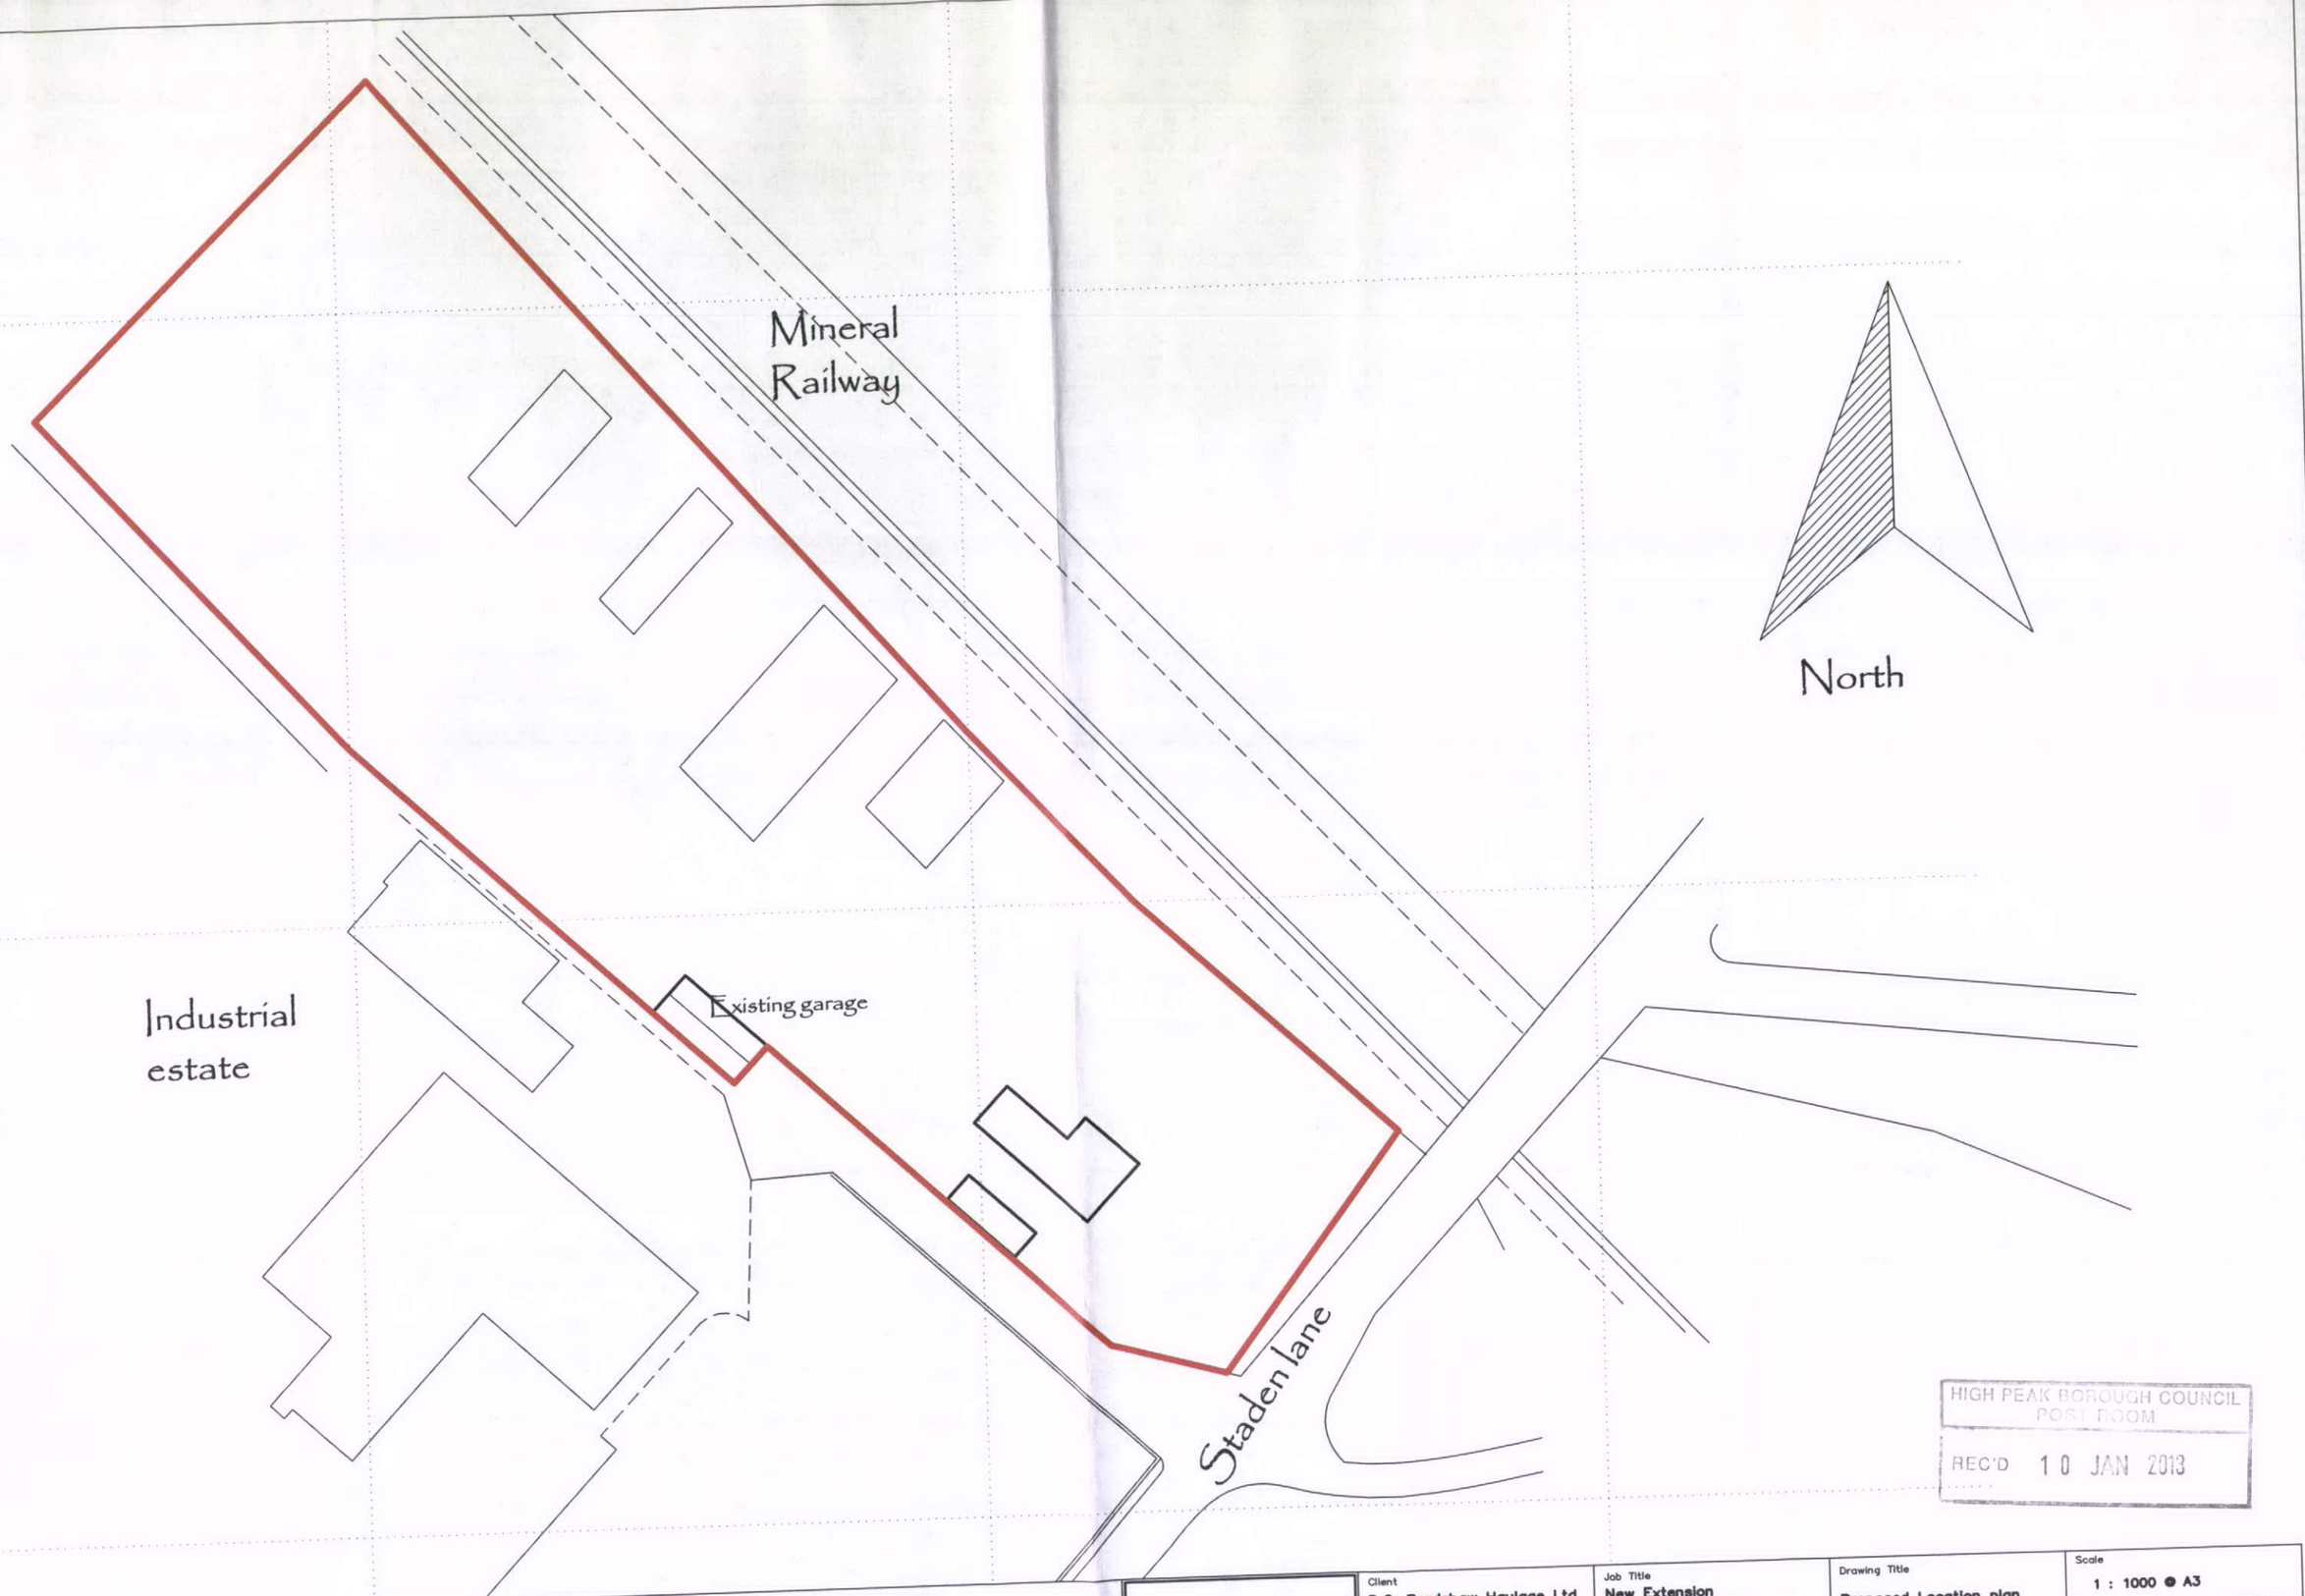

HIGH PEAK BOROUGH COUNCIL
POST ROOM
REC'D 10 JAN 2013

A.Cooper Construction Illustrator
91 Castlewood Road, Kersal Vale,
Salford M7 3QW
Tel.: 07544 841 244

Client
D.G. Bradshaw Haulage Ltd

Job Title
New Extension
to Existing Garage
Staden Lane Business Park
Staden Lane,
Buxton SK 17 9 RZ

Drawing Title
Proposed Location plan

Scale
1 : 1000 @ A3

Job No	Drawing No	Rev.
M01215	01	–