
HPK/2012/0399

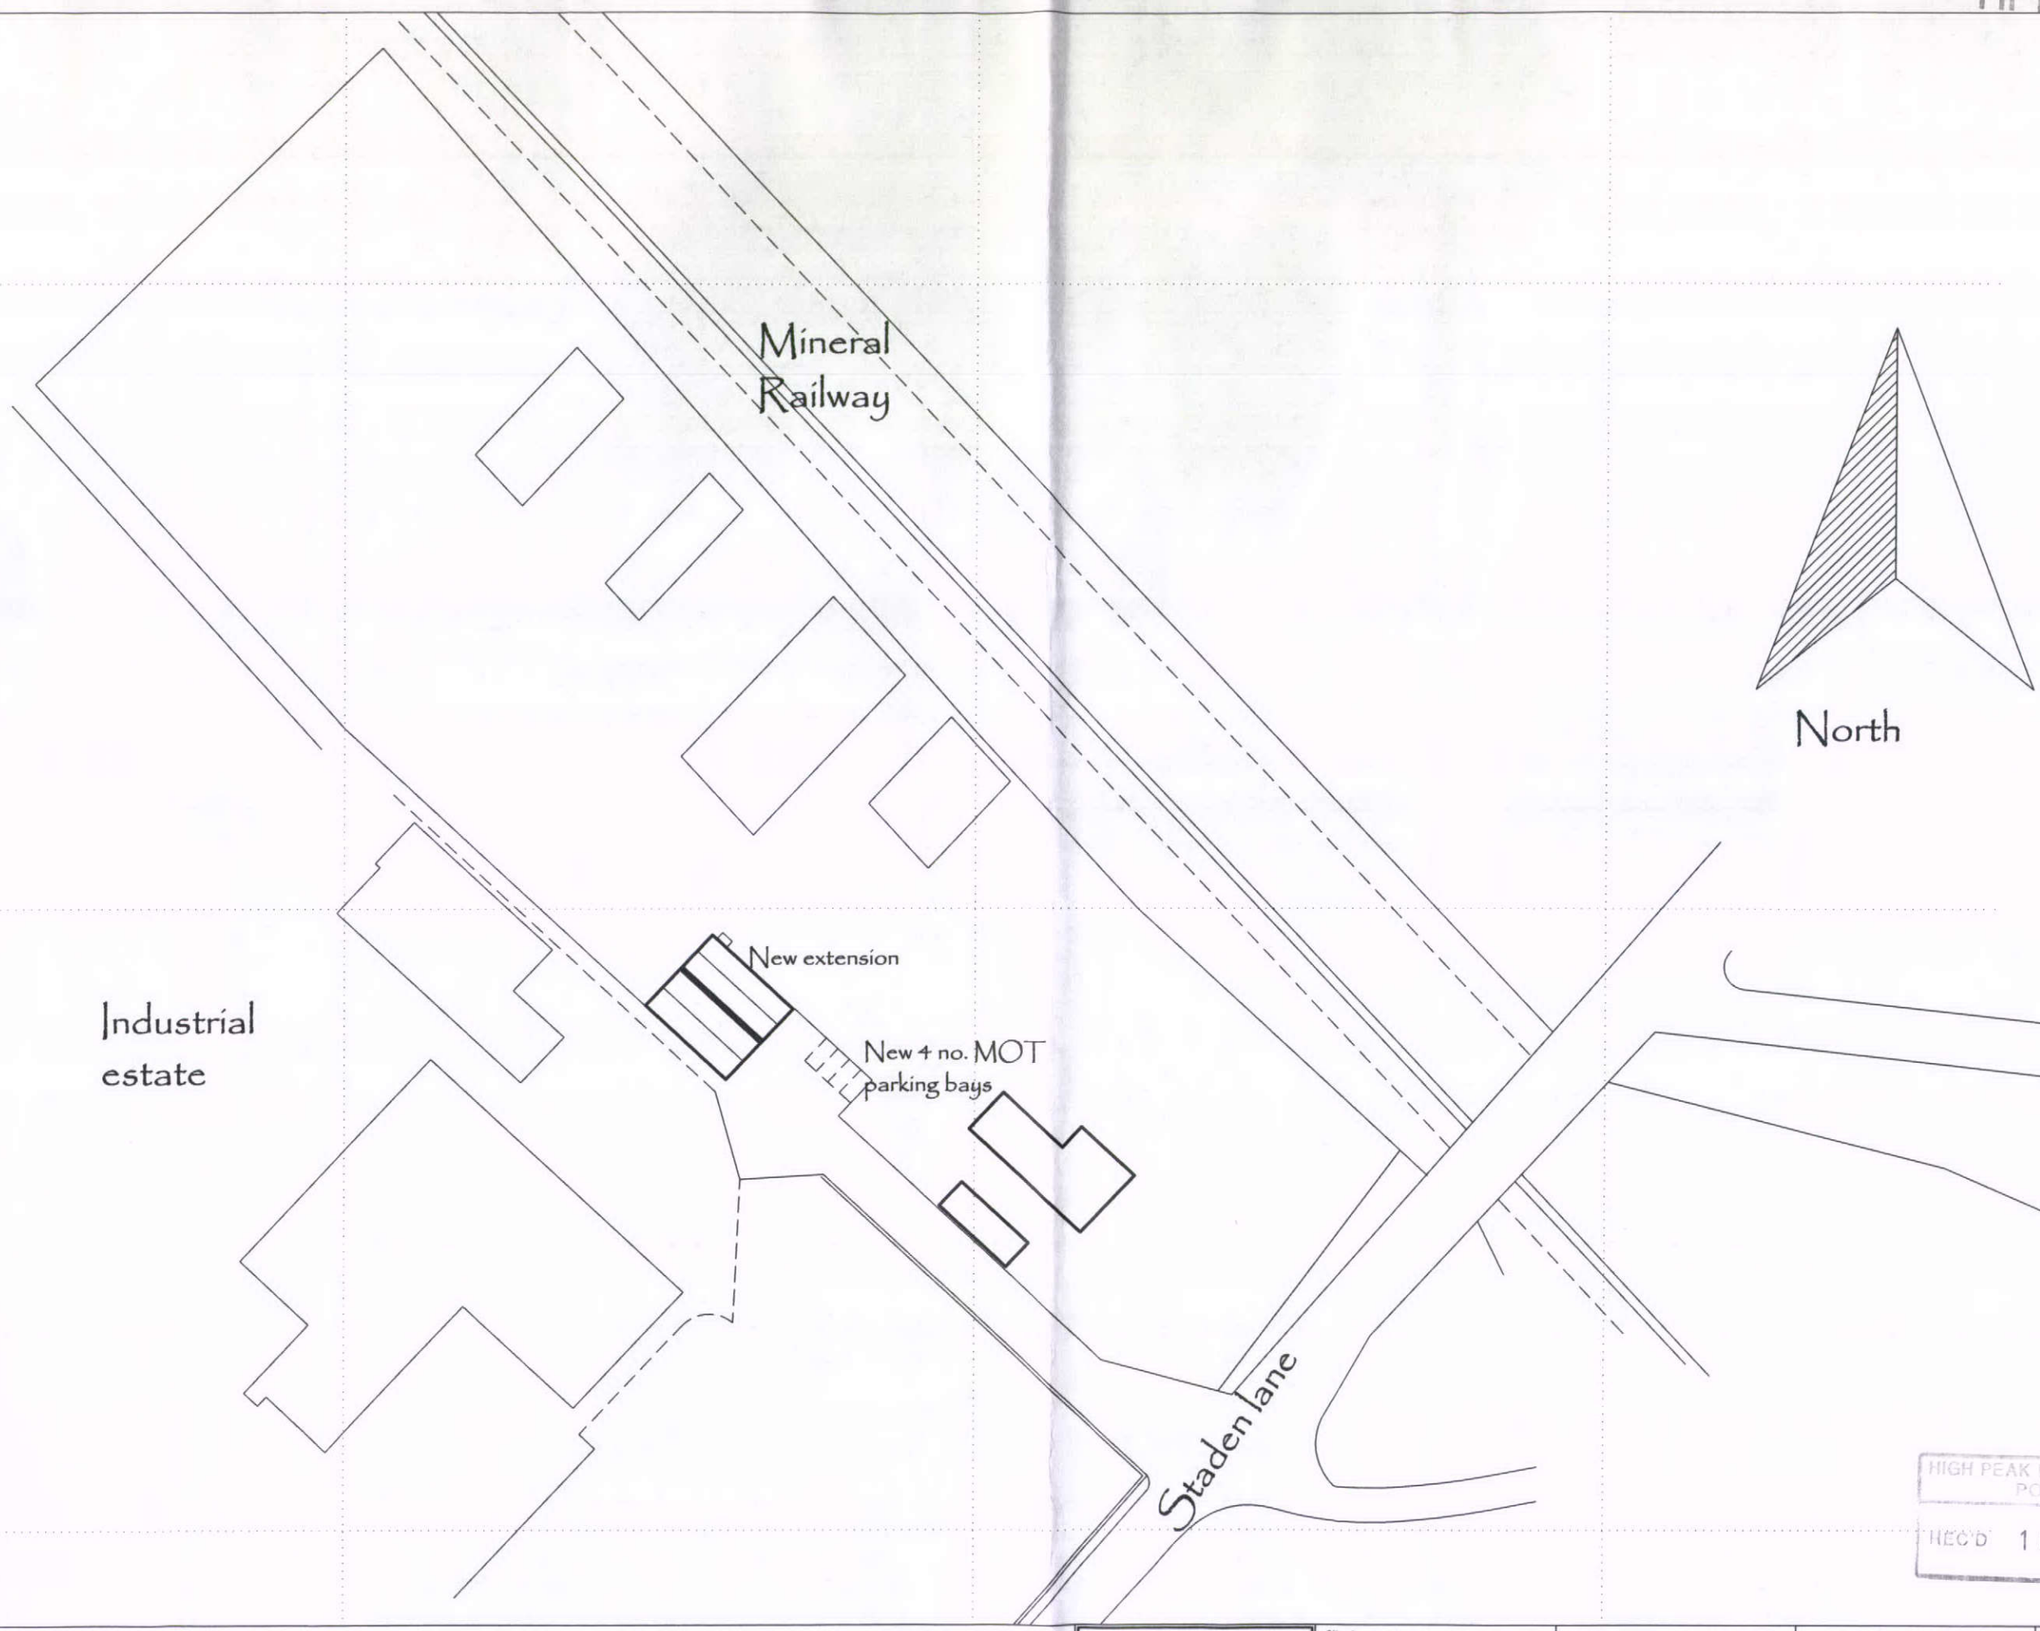

HIGH PEAK BOROUGH COUNCIL
POST ROOM
RECD 10 JAN 2013

A.Cooper Construction Illustrator
91 Castlewood Road, Kersal Vale,
Salford M7 3QW
Tel.: 07544 841 244

Client	Job Title	Drawing Title	Scale		
D.G. Bradshaw Haulage Ltd	New Extension to Existing Garage Staden Lane Business Park Staden Lane, Buxton SK 17 9 RZ	Proposed site plan	1 : 1000 @ A3		
			Job No	Drawing No	Rev.
			M01215	02	–