EXISTING FRONT ELEVATION

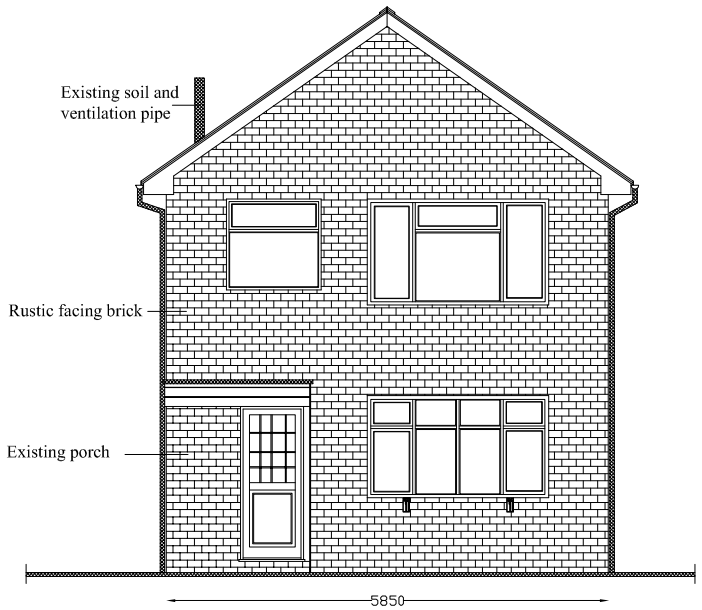

EXISTING SIDE (WEST) ELEVATION

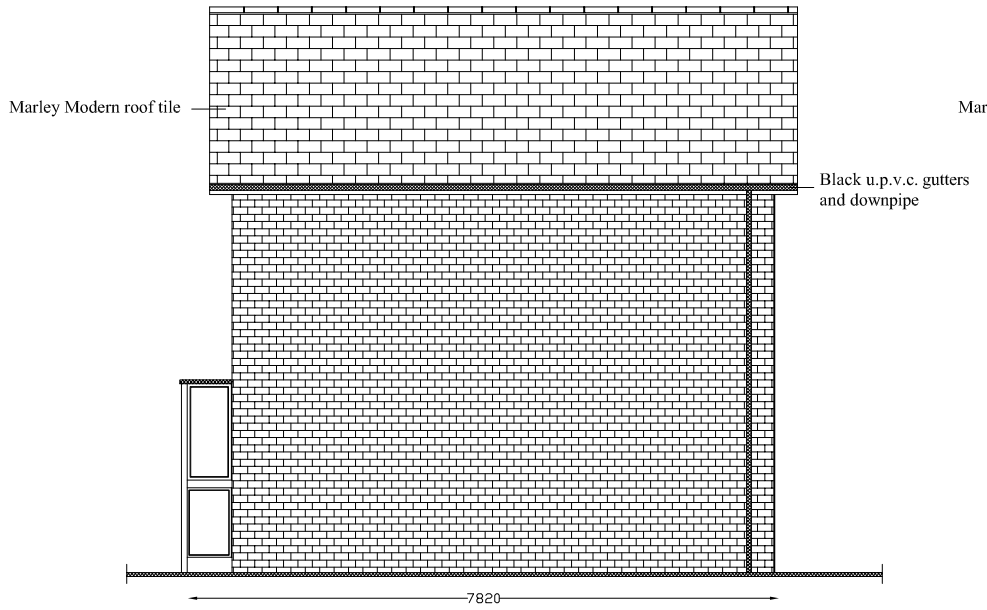

EXISTING SIDE ELEVATION

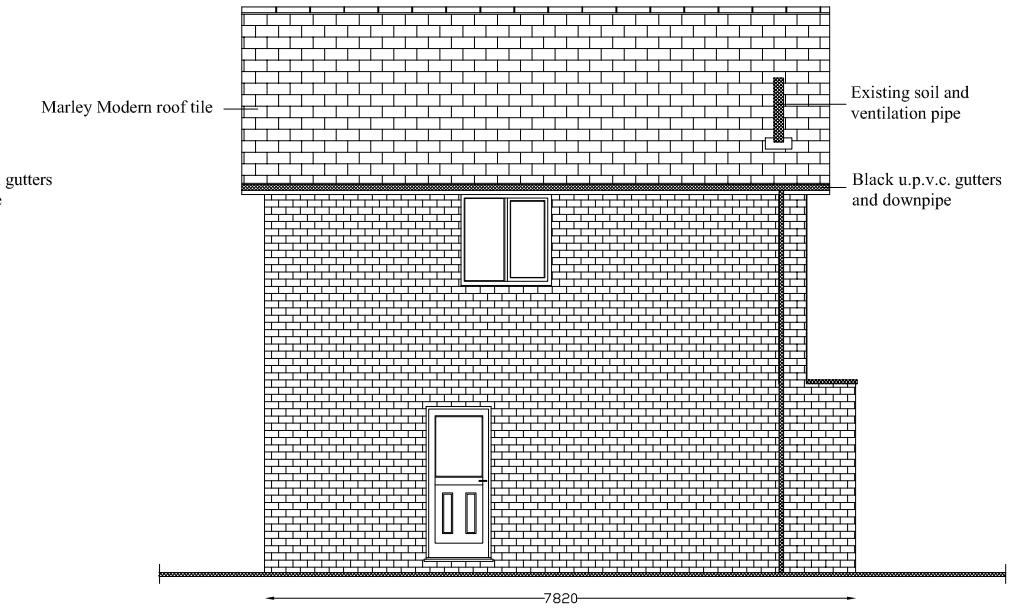

PROPOSED FRONT ELEVATION

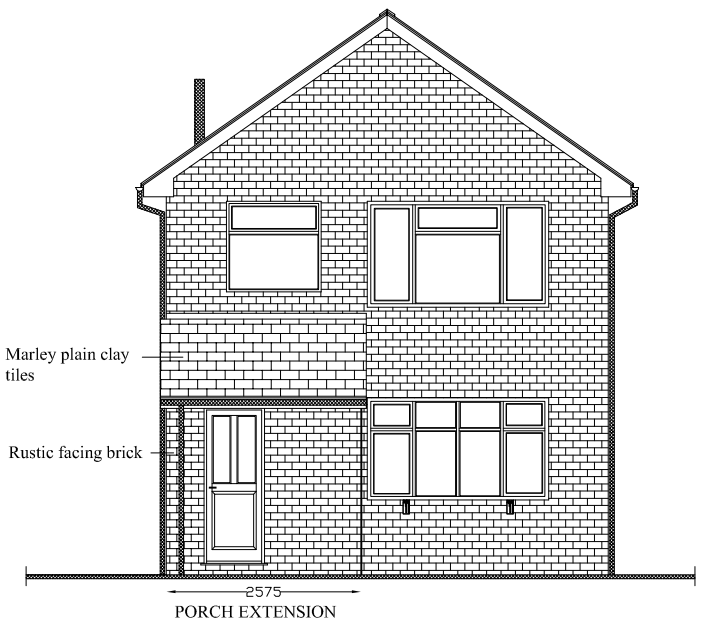

PROPOSED SIDE (WEST) ELEVATION

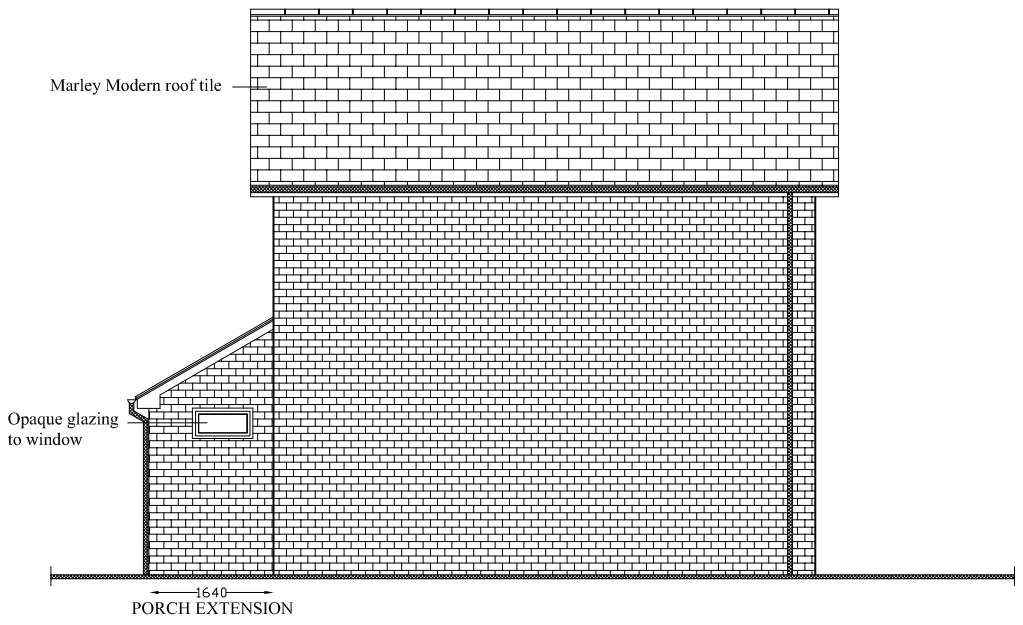

PROPOSED SIDE ELEVATION

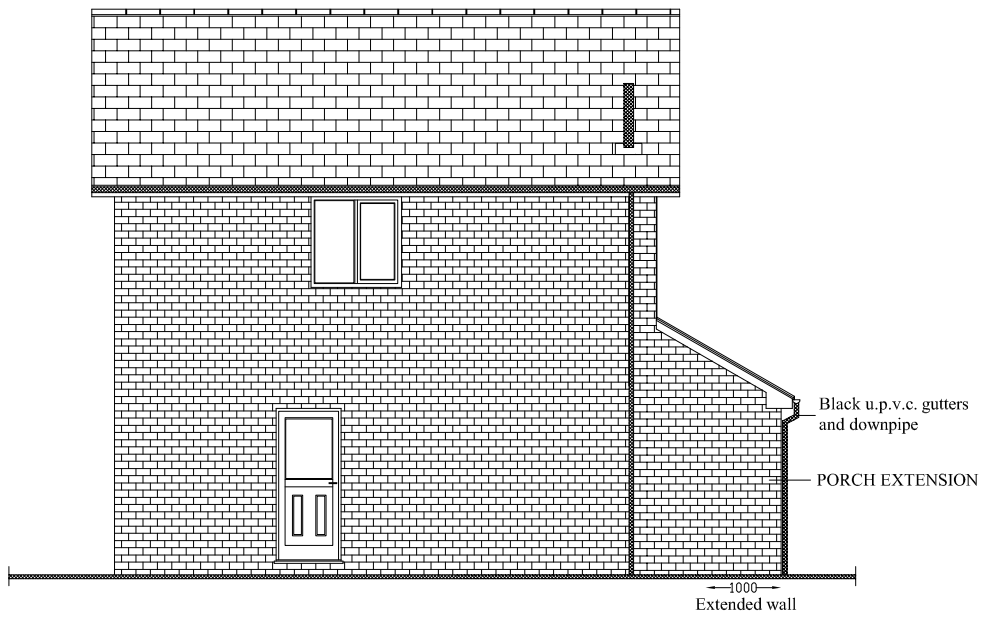

SCALE 1:100

DRAWING NO. 02