


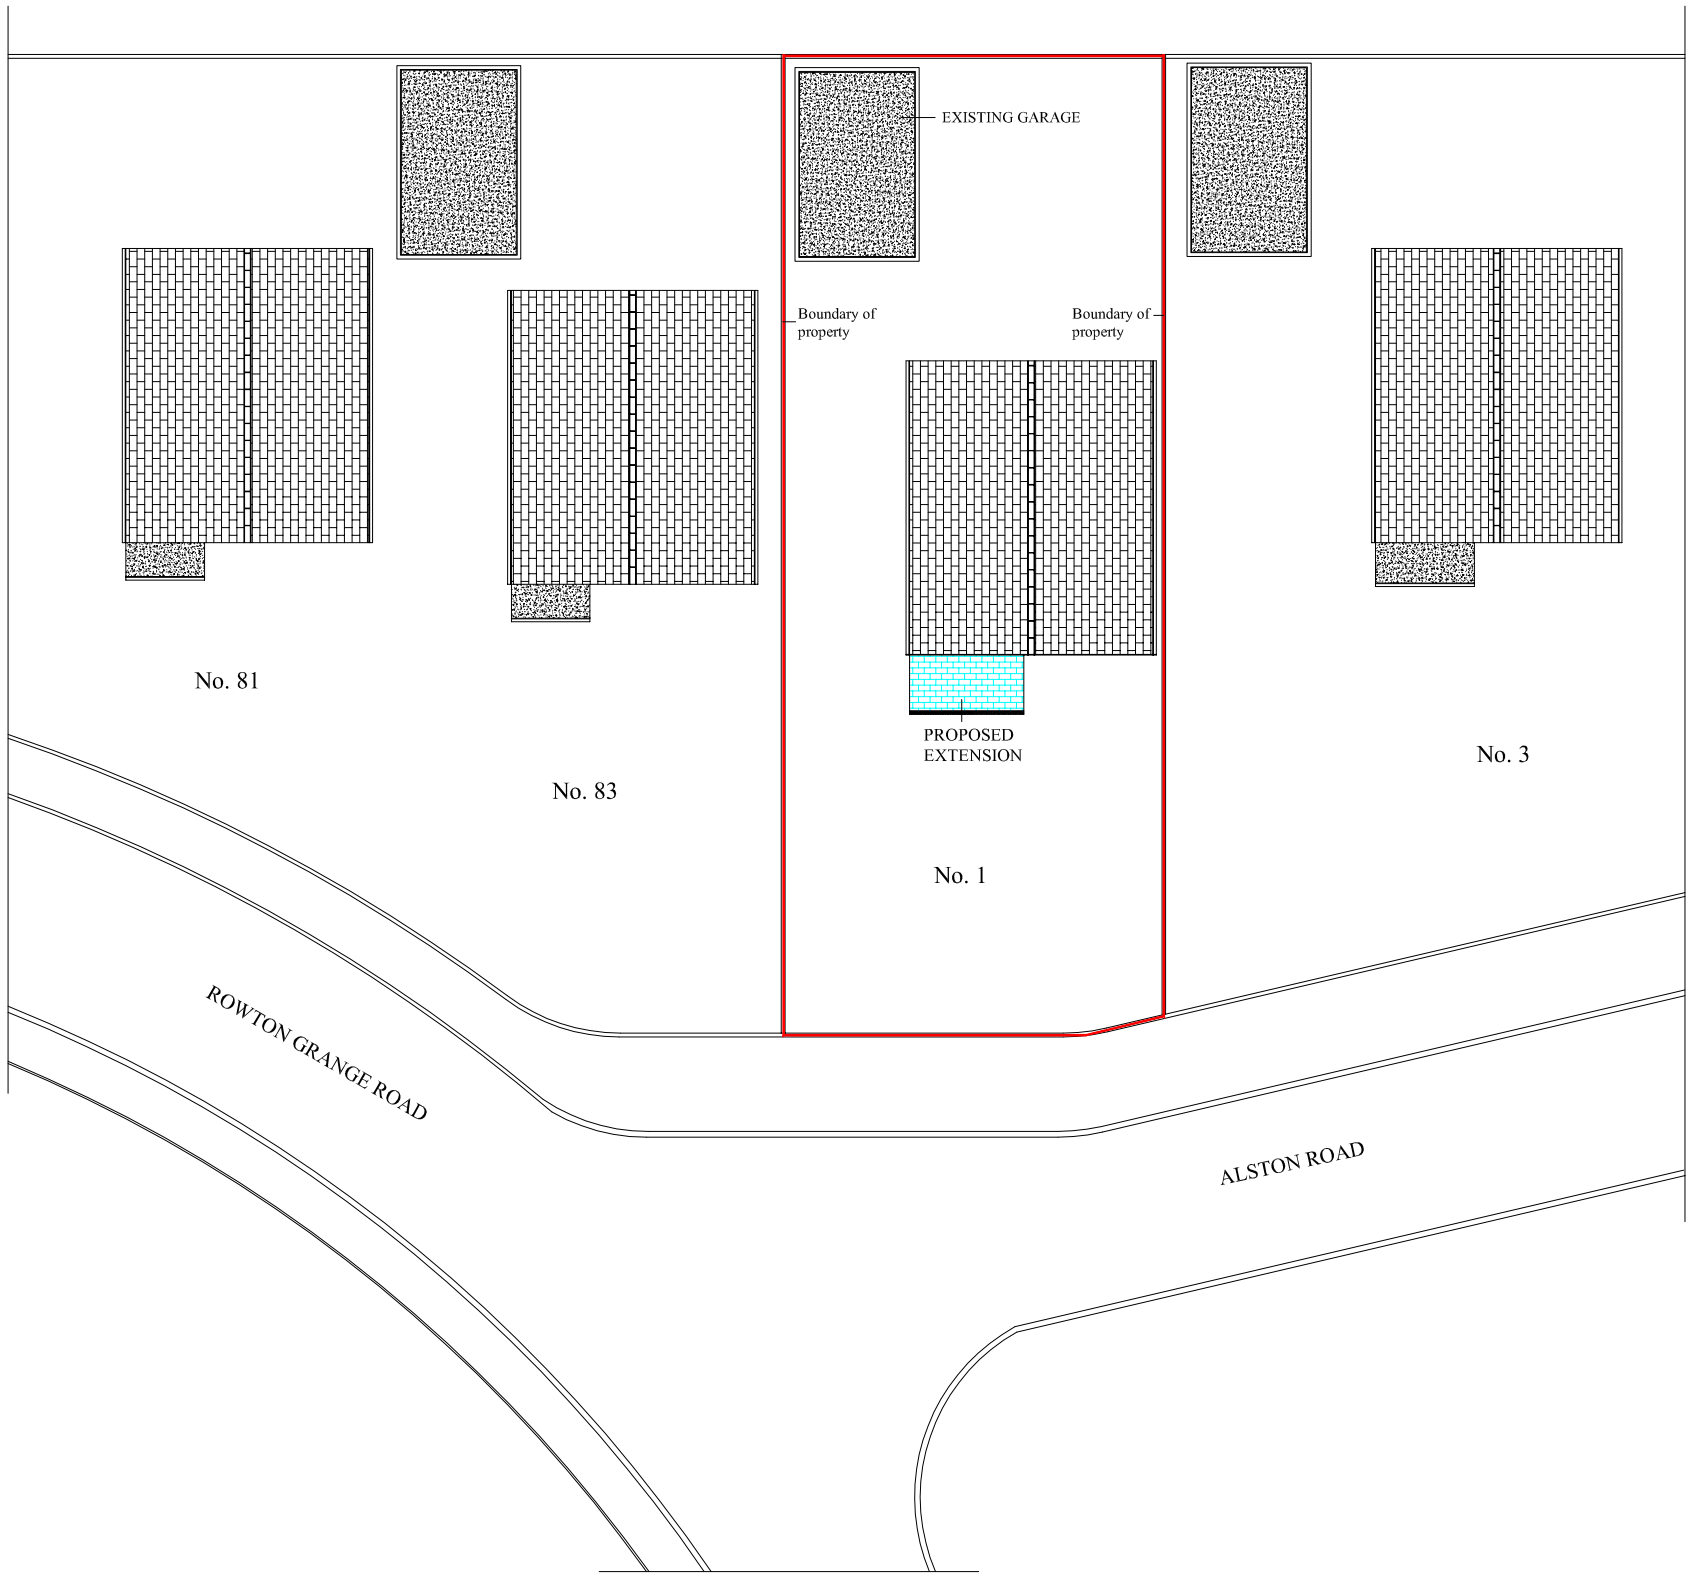


# SITE PLAN

PROPOSED EXTENSION

BOUNDARY OF PROPERTY

PROPOSED FRONT PORCH EXTENSION
at
1 ALSTON ROAD,
CHAPEL-EN-LE-FRITH,
HIGH PEAK
for
MR. & MRS. R. TOPLEY.

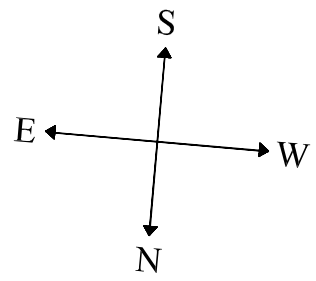SCALE 1:200

DRAWING NO. 01