
HPK/2013/0021
HIGH PEAK BOROUGH COUNCIL
REC'D 14 JAN 2013

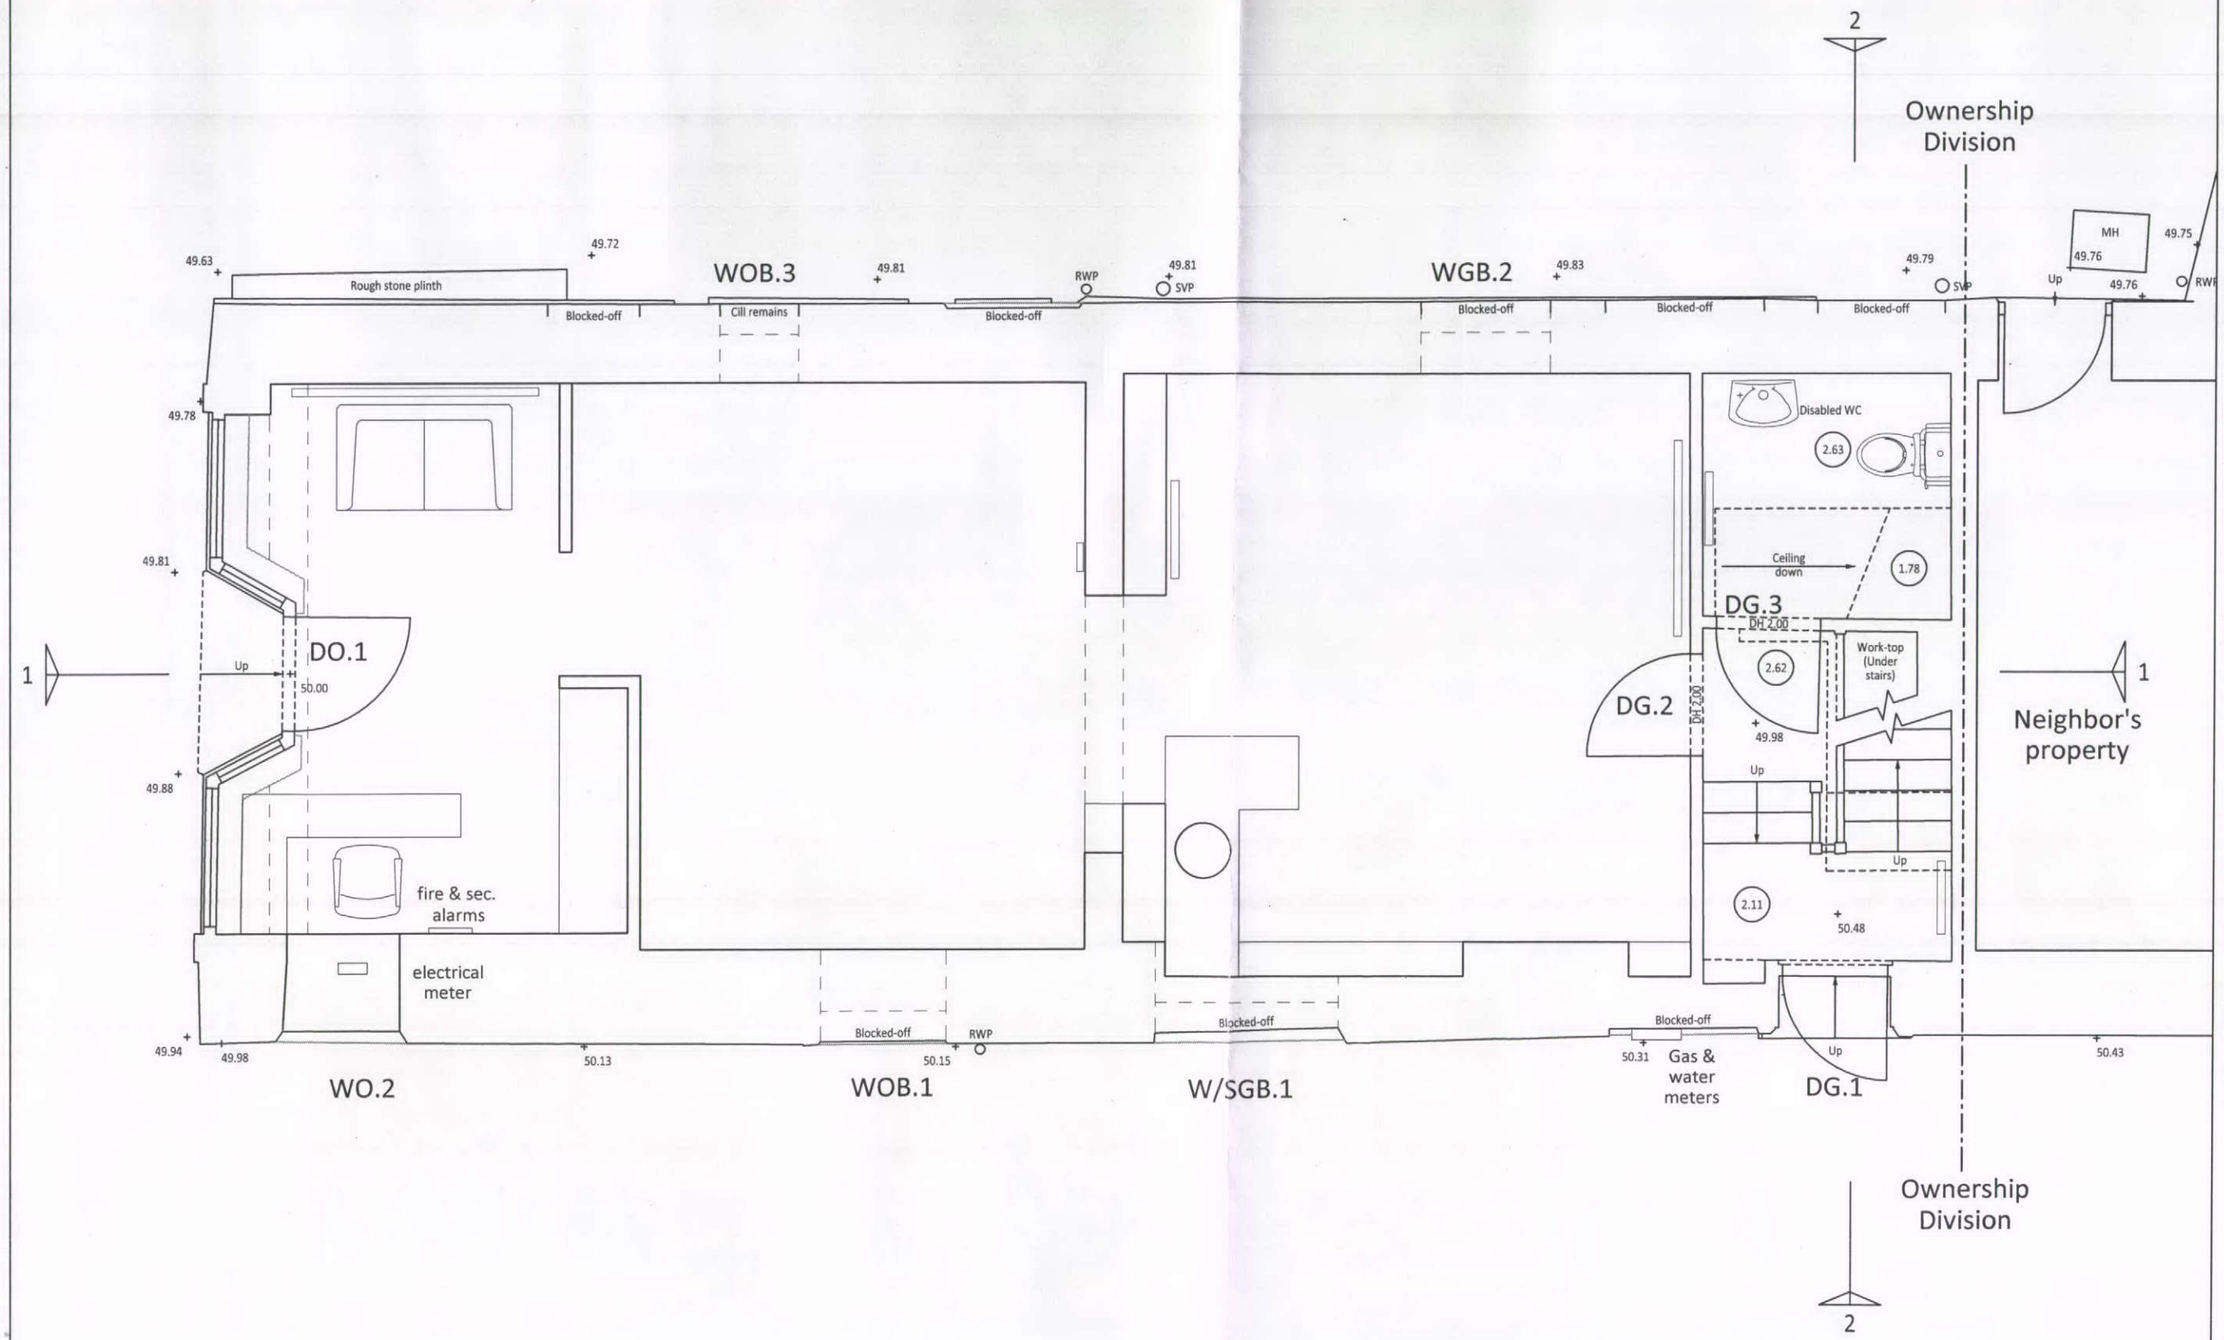

73 CORBAR ROAD
BUXTON
DERBYSHIRE
SK17 6RJ
TEL: 01298-23991
info@bencharchitects.co.uk

BENCH ARCHITECTS

ARCHITECTURE
HISTORIC BUILDING REPAIR
THE AUTHENTIC INTERIOR

PROJECT:

Bench Architects Office
23 Terrace Road
Buxton
Derbyshire SK17 6DU

CLIENT:

Bench Architects

SUBJECT:

EXISTING
GROUND FLOOR PLAN

PLANNING ISSUE

DRAWING NO:

13148/EX/020a

DATE:

January 2013

Revision a: Planning Issue. 09.01.13

SCALE:

1:50 @ A3

©This drawing and the building works depicted are the copyright of the Architect and may not be reproduced without written permission. Written dimensions should be followed. Do not scale from this drawing.