




Existing Ground Floor Plan

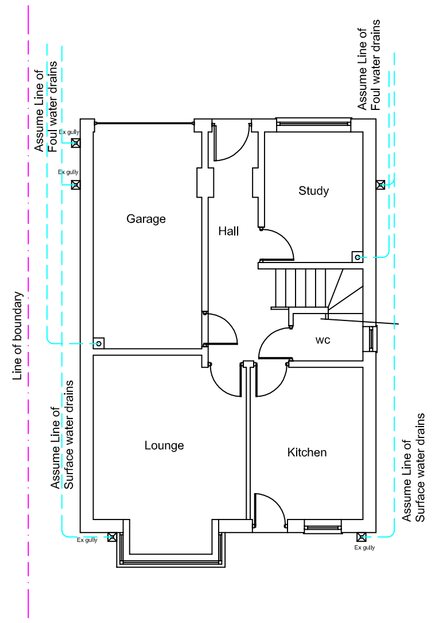

Existing First Floor Plan

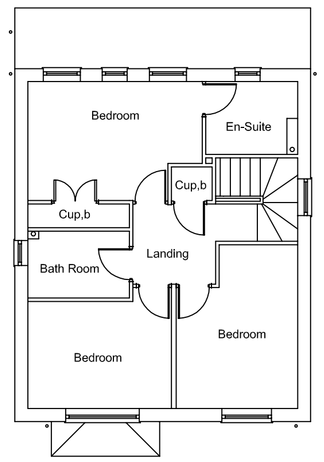


Existing Front Elevation

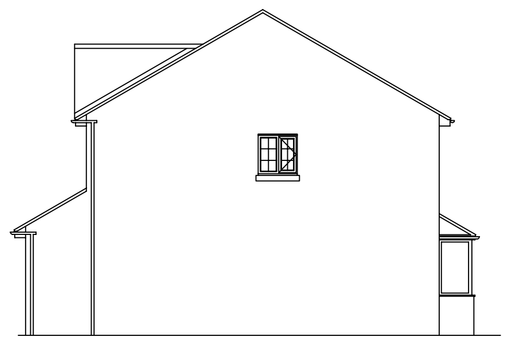


Existing Side Elevation




Existing Rear Elevation

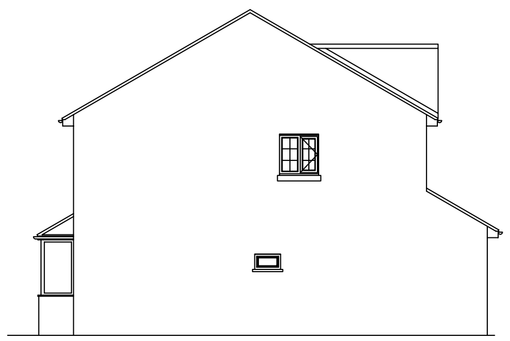

Existing Side Elevation

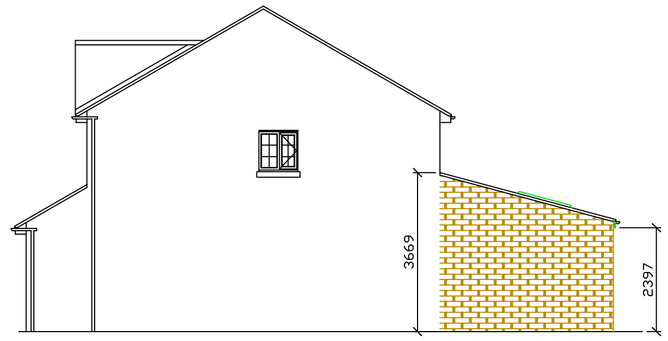


Proposed Side Elevation

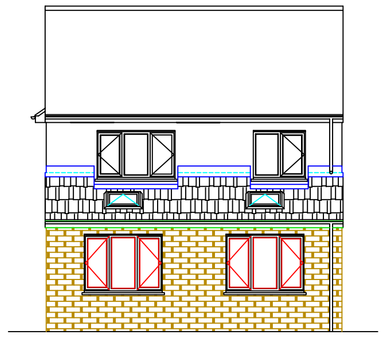

Proposed Rear Elevation



Proposed Side Elevation

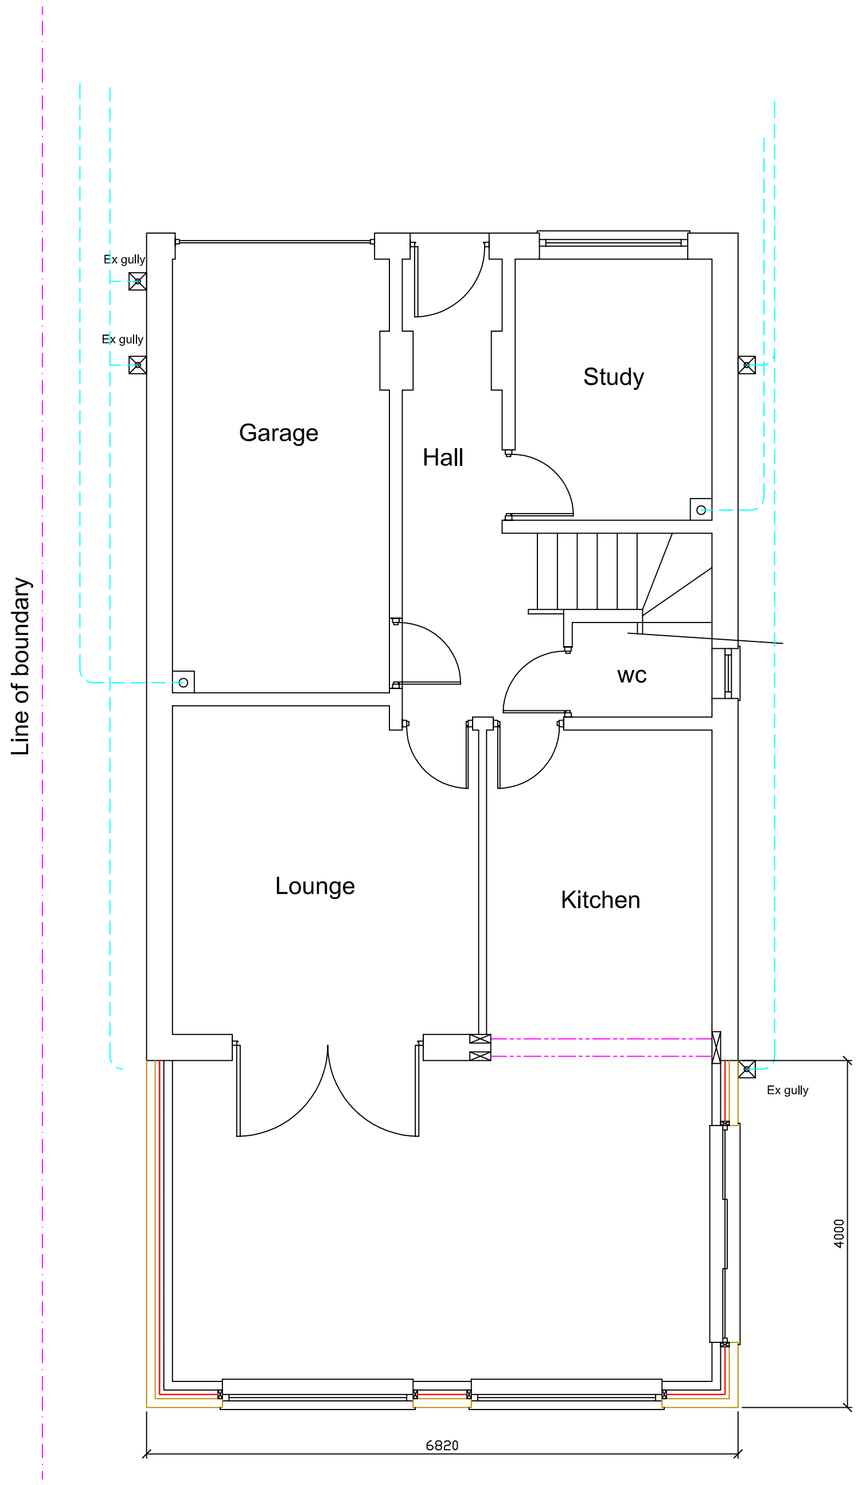

Proposed Ground Floor Plan

This drawing is protected by copyright and the information contained therein is the property of William McCall.
The drawing must not be copied and the information contained therein may not be used or disclosed without written permission of and in the manner permitted by William McCall.

Project Title :- Proposed Single Storey Rear Extension

Client :- Mr & Mrs R Jones

Drwg No :- 12-12-112 P | 1 of 2

Date :- Dec'12

Rev :- *

Scale :- 1:100 & 1:50

Drawn:- WMC

Checked :-

Site Address :- 67 Hurst Crescent, Glossop, SK13 8UR.

14 Primrose Bank
Greenfield
Saddleworth
OL3 7JP
Tel: 01457 871202
wmshowa@aol.
www.william-mccall.com

A1