

SITE PLANS 1:1250 AND 1:500

HPK/2012/0691
HIGH PEAK BOROUGH COUNCIL
POST ROOM
REC'D 15 JAN 2013

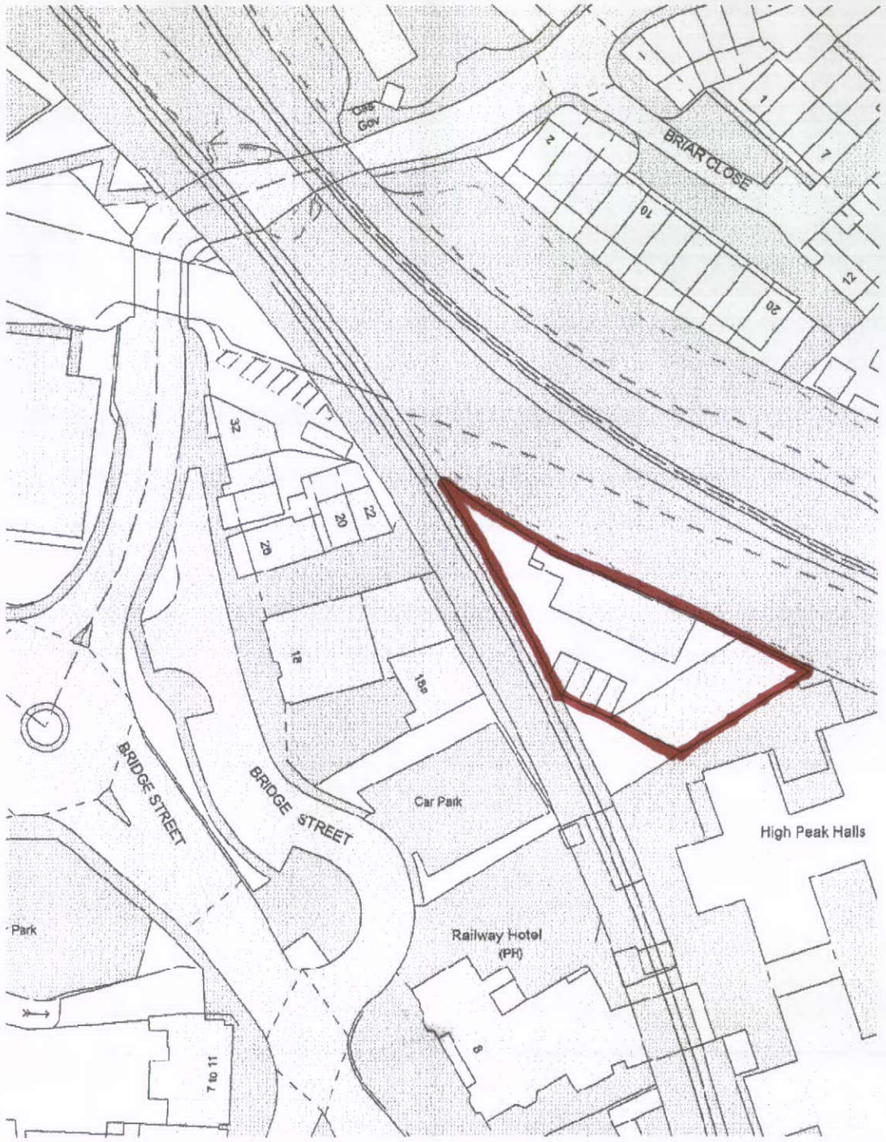

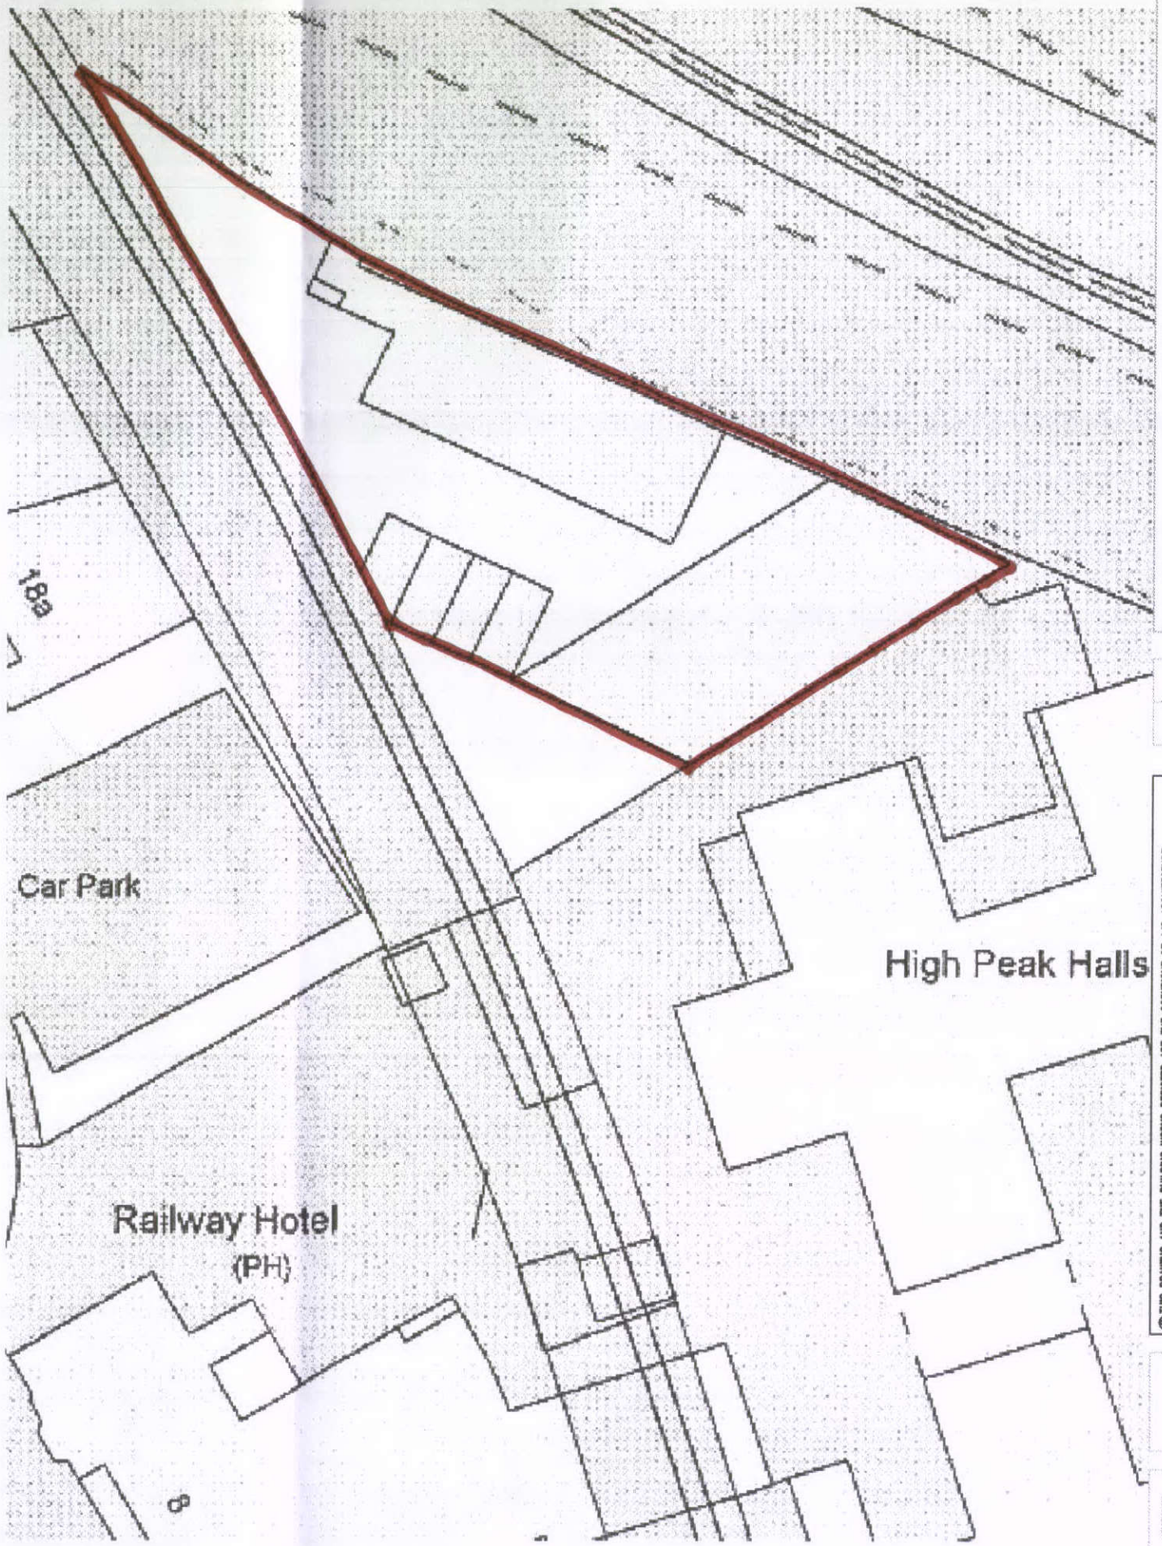

NORTH

HAND CARWASH
UNIT 2, 18 BRIDGE STREET


DWG: SITE PLAN
HAND CARWASH
UNIT 2, 18 BRIDGE STREET

REVISIONS:

1:1250/500	CHECKED:
DATE: JAN'13	DRAWN:

©THIS DRAWING AND THE BUILDING WORKS DEPICTED ARE THE COPYRIGHT OF AJS ARCHITECTURE AND MAY NOT BE REPRODUCED OR AMENDED EXCEPT BY WRITTEN PERMISSION. NO LIABILITY WILL BE ACCEPTED FOR AMENDMENTS MADE BY OTHER PERSONS. - DO NOT SCALE OFF DRAWING, CONFIRM ALL DIMS ON SITE

A.J.S ARCHITECTURE
32 carr road.
buxton.
derbyshire.
sk17 6wf.
h: 01298 26062
m: 07794 400237

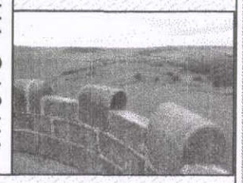

SITE PLAN 01

U2, 18 BRIDGE ST