HPK/2012/0704
HIGH PEAK BOROUGH COUNCIL
POST ROOM
REC'D 15 JAN 2013

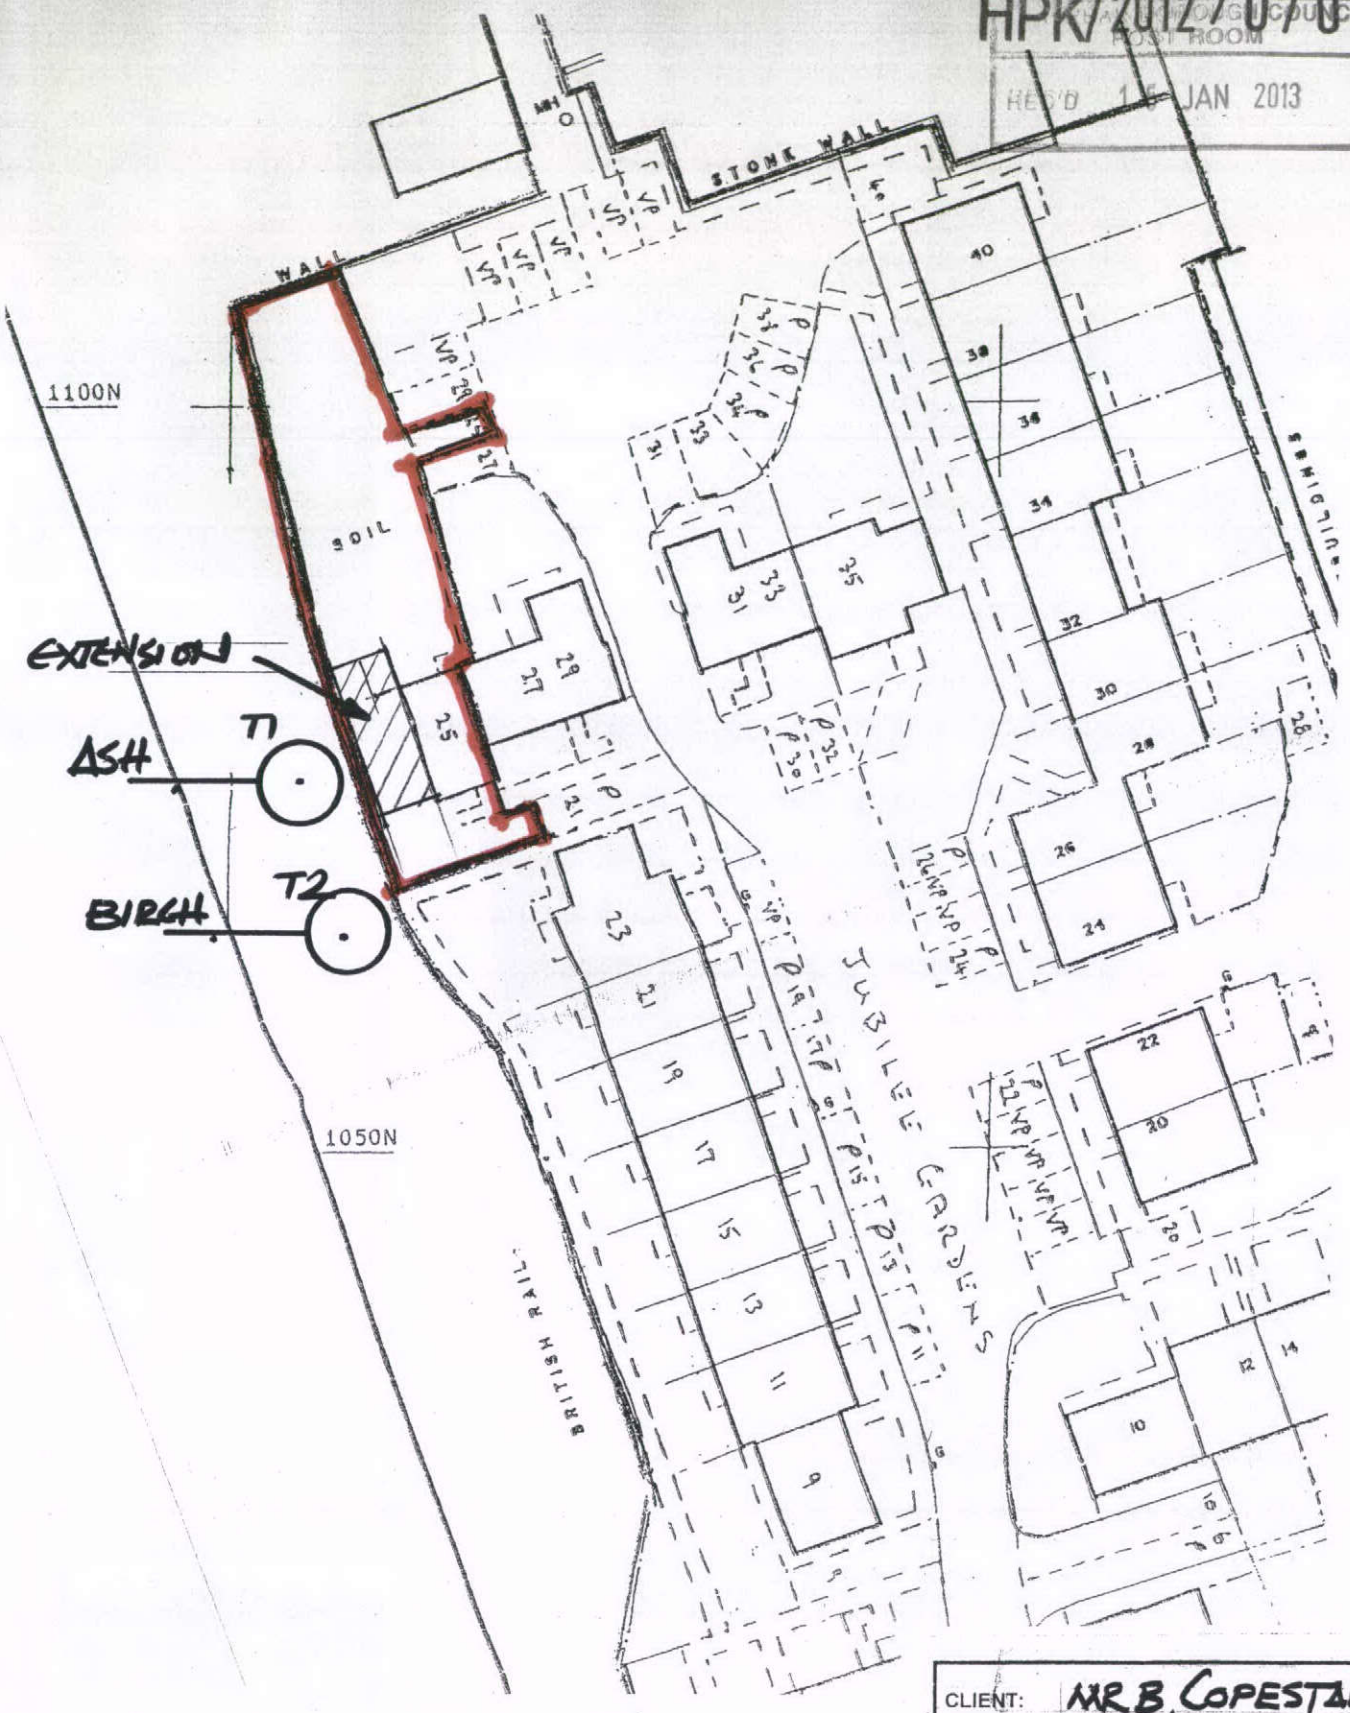

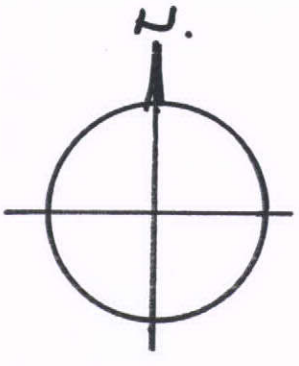

CLIENT:	MR B. COPESTAKE
PROJECT:	25 JUBILEE GARDENS NEW MILLS
TITLE:	SITE PLAN.

A P DESIGN
ARCHITECTS AND PLANNING CONSULTANTS
4 KINDER VIEW, NEW MILLS, HIGH PEAK SK22 4DB
TEL 01663 747777

SCALE	DRAWING NO	REV
1:500	04	