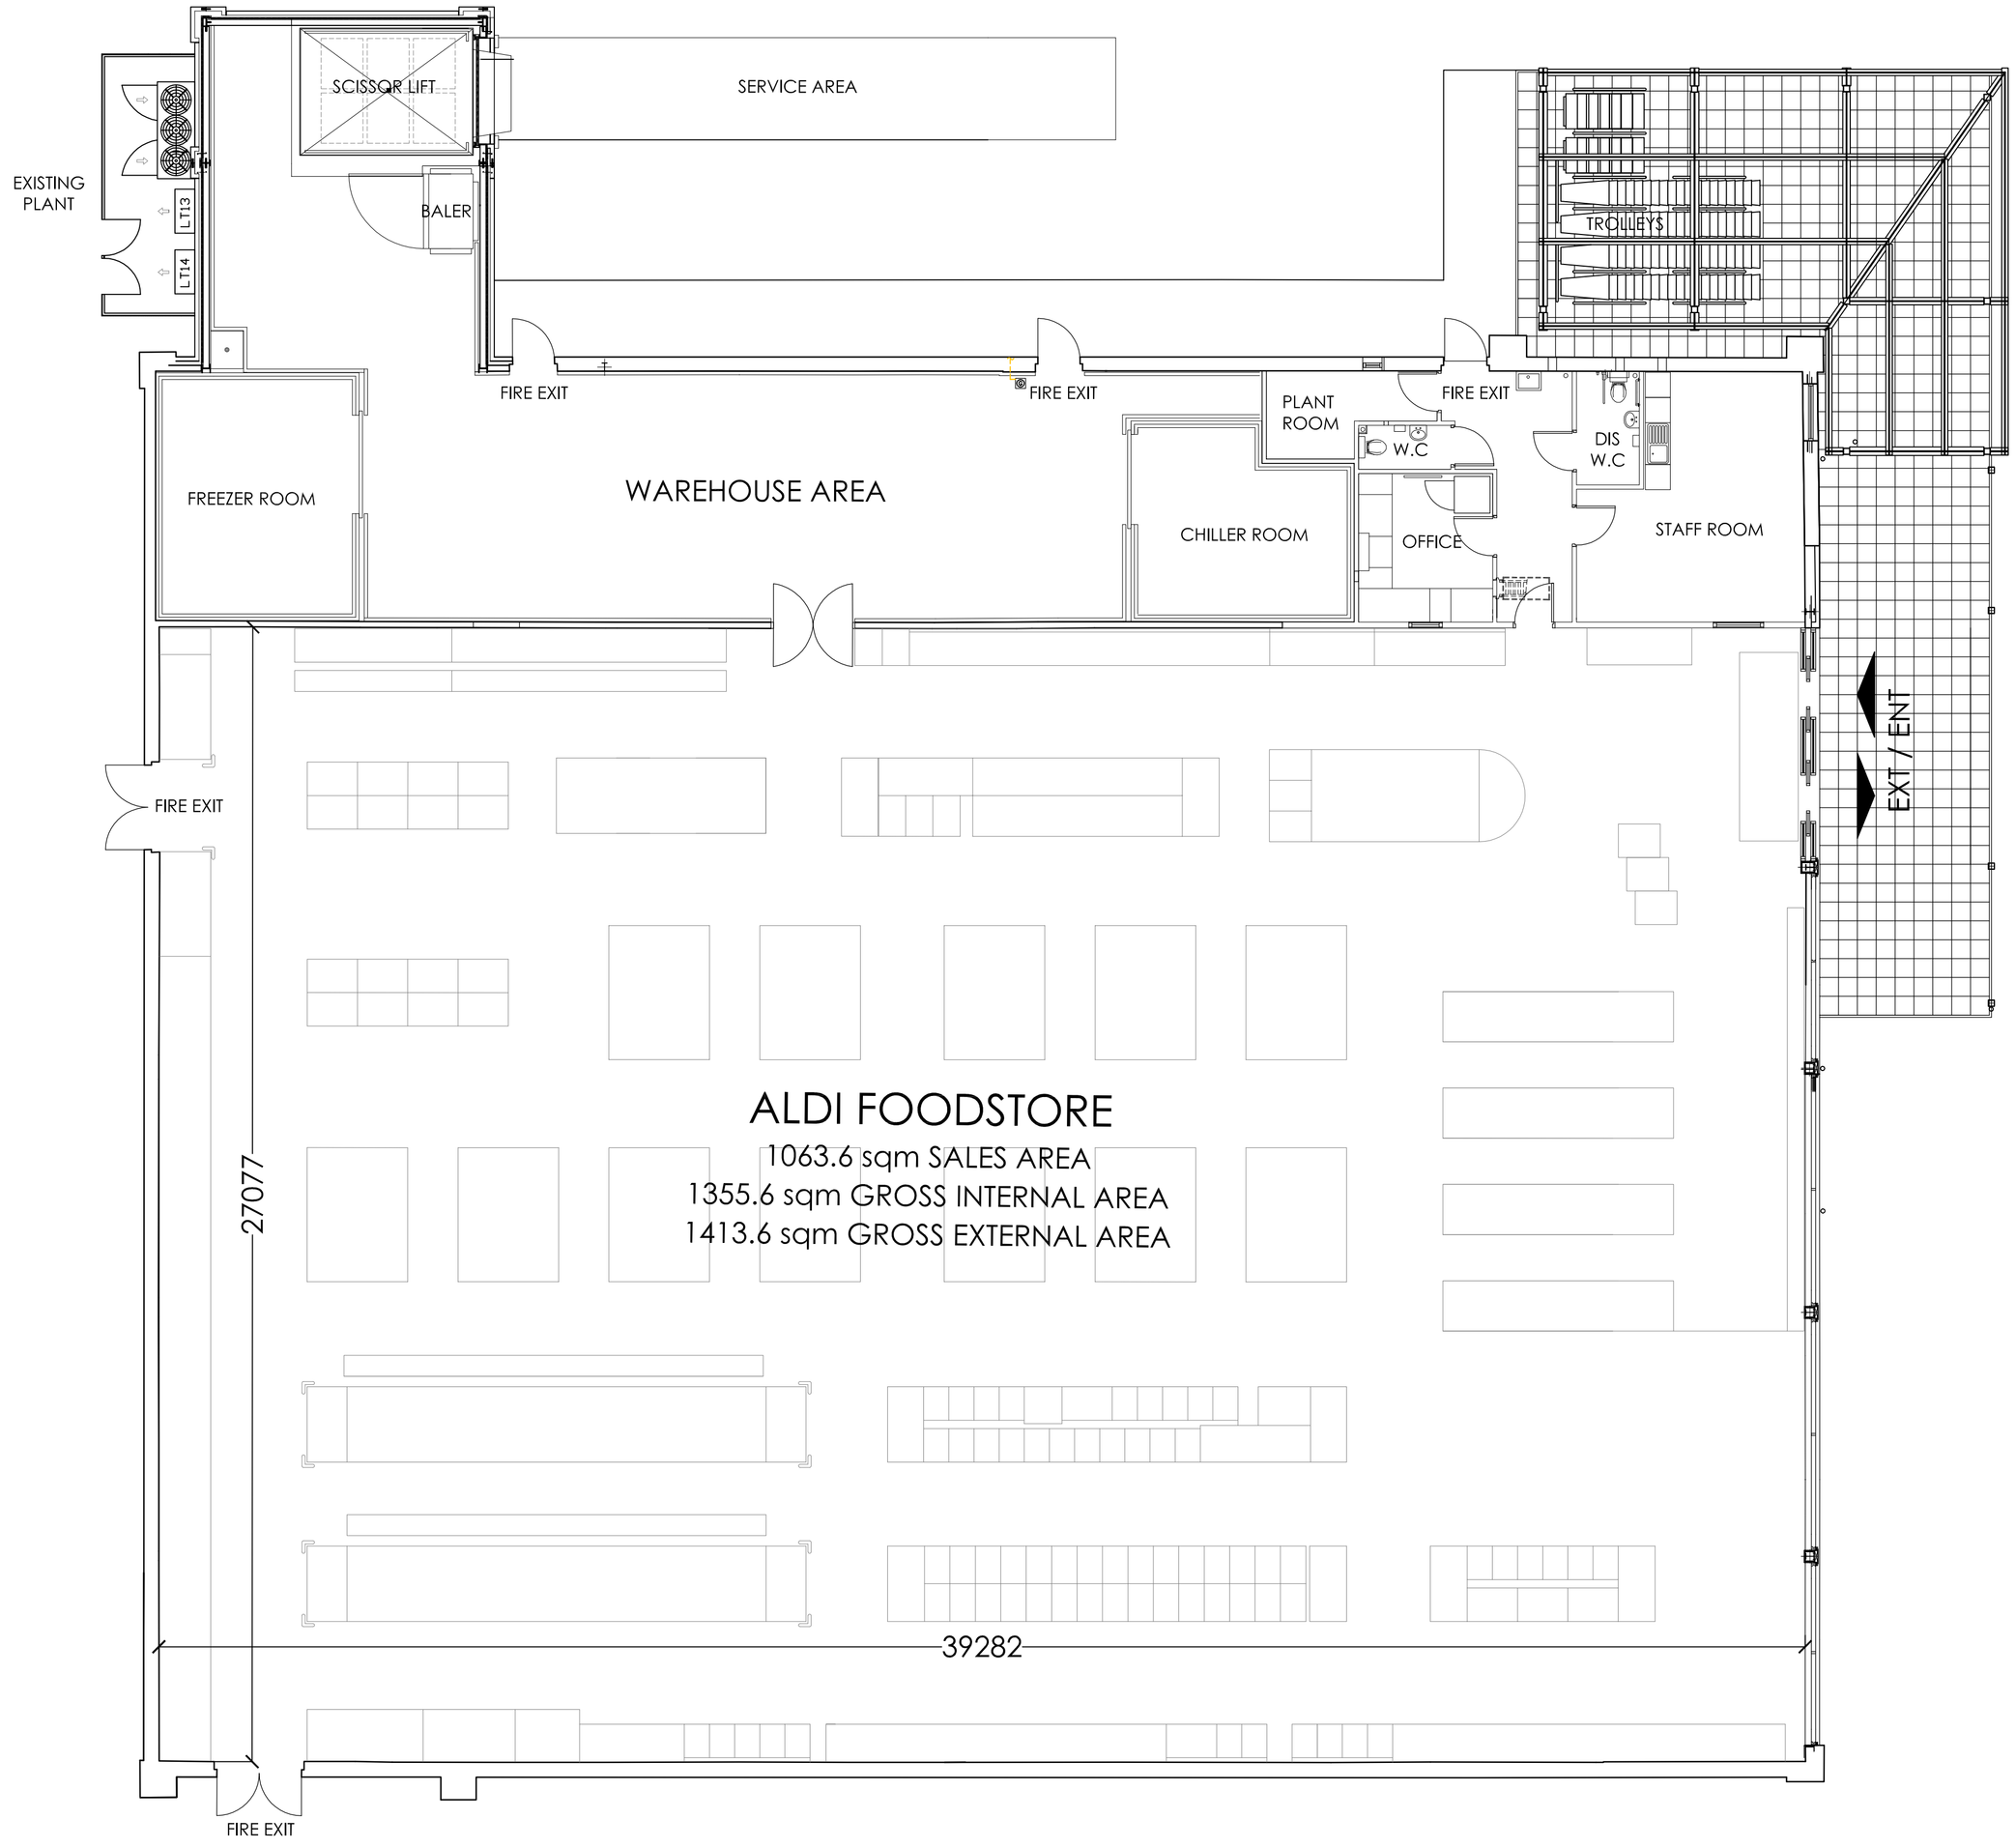


SCALE 1 : 100
SCALE 1 : 1

0m 2m 4m 6m 8m 10m
0m 10mm 20mm 30mm 40mm 50mm 60mm 70mm 80mm 90mm 100mm

Rev	Date	Description	Rev By	Chk'd By
-	00-00-00	-----	XXX	XXX

Project Title	PROPOSED STORE EXTENSION ARUNDEL STREET GLOSSOP
Client	ALDI STORES LTD
Status	PLANNING
Scale	1:100
Drawing Size	A1
Drawn By	JSM
Checked By	CIM
Date	21/11/12
Drawing Title	EXISTING GA PLAN
Job-Dwg No	0787MID-102
Rev	-

THE HARRIS PARTNERSHIP WAKEFIELD
2 St. Johns North, Wakefield, WF1 3QA
t. 01924 291 800 f. 01924 290 072

THE HARRIS PARTNERSHIP MANCHESTER
2nd Floor, Corven Warehouse,
77 Dale Street, Manchester, M1 2HG
t. 0161 238 8555 f. 0161 244 5809

THE HARRIS PARTNERSHIP MILTON KEYNES
The Old Rectory, 79 High Street
Newport Pagnell, MK16 8AB
t. 01908 211 577 f. 01908 211 722

THE HARRIS PARTNERSHIP READING
101 London Road, Reading, RG1 5BY
t. 0118 950 7700 f. 0118 956 8642

THE HARRIS PARTNERSHIP
ARCHITECTS
www.harrispartnership.com

CAD file reference J:/PROJECTS/0787MID/17.0/100 SERIES PLANNING/102

This drawing is copyright and may not be reproduced in whole or part without written authority. Do not scale off this drawing.