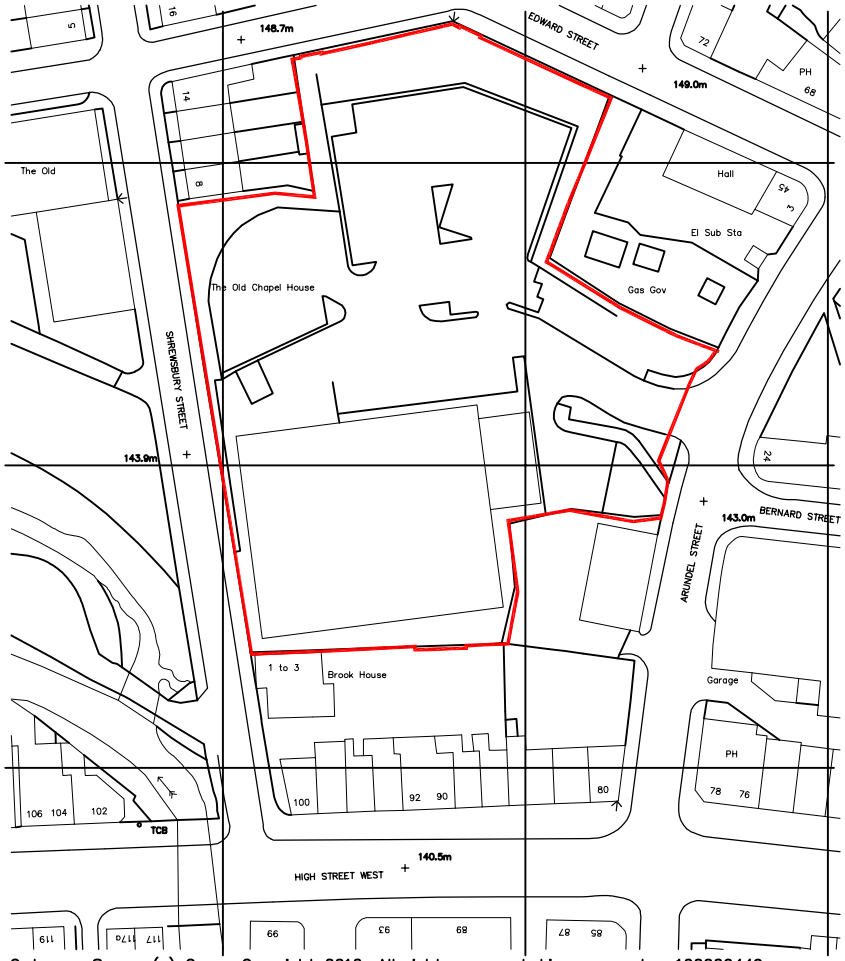


Ordnance Survey (c) Crown Copyright 2012. All rights reserved. Licence number 100020449

N

SCALE 1 : 1250

SCALE 1 : 1

0m 20m 40m 60m 80m 100m 120m

0m 10mm 20mm 40mm 60mm 80mm 100mm

Rev	Date	Description	Rev By	Chk'd By
-	00-00-00	---	XXX	XXX

Project Title	PROPOSED STORE EXTENSION ARUNDEL STREET GLOSSOP
Client	ALDI STORES LTD
Status	PLANNING
Scale	1:1250
Drawing Size	A4
Drawn By	CIM
Checked By	CIM
Date	04/12/12

Drawing Title	LOCATION PLAN
Job-Dwg No	0787MID - 001
Rev	-

THE HARRIS PARTNERSHIP WAKEFIELD
2 St. Johns North, Wakefield, WF1 3QA
t. 01924 291 800 f. 01924 290 072

THE HARRIS PARTNERSHIP MANCHESTER
2nd Floor, Carvers Warehouse,
77 Dale Street, Manchester, M1 2HG
t. 0161 238 8555 f. 0161 244 5809

THE HARRIS PARTNERSHIP MILTON KEYNES
The Old Rectory, 79 High Street
Newport Pagnell, MK16 8AB
t. 01908 211 577 f. 01908 211 722

THE HARRIS PARTNERSHIP READING
101 London Road, Reading, RG1 5BY
t. 0118 950 7700 f. 0118 956 8642

THE HARRIS PARTNERSHIP
ARCHITECTS
www.harrispartnership.com

CAD file reference J:\PROJECTS\0787MID\17.0\100SERIES\

This drawing is copyright and may not be reproduced in whole or part without written authority. Do not scale off this drawing.