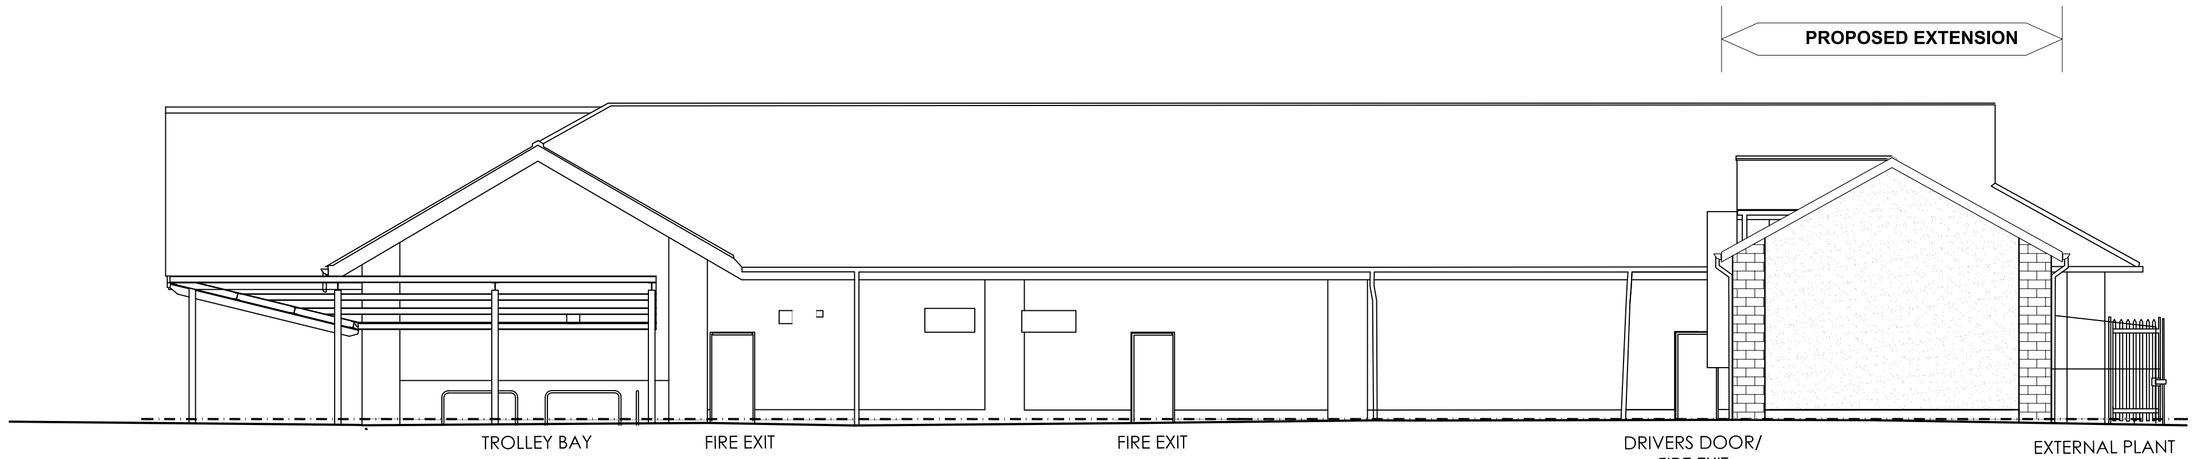

ELEVATION TO CAR PARK - A

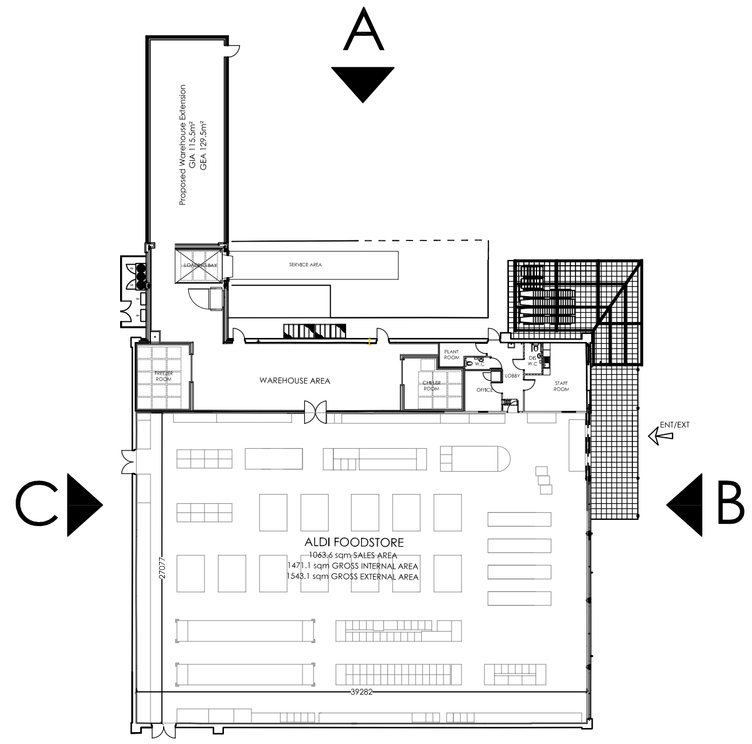

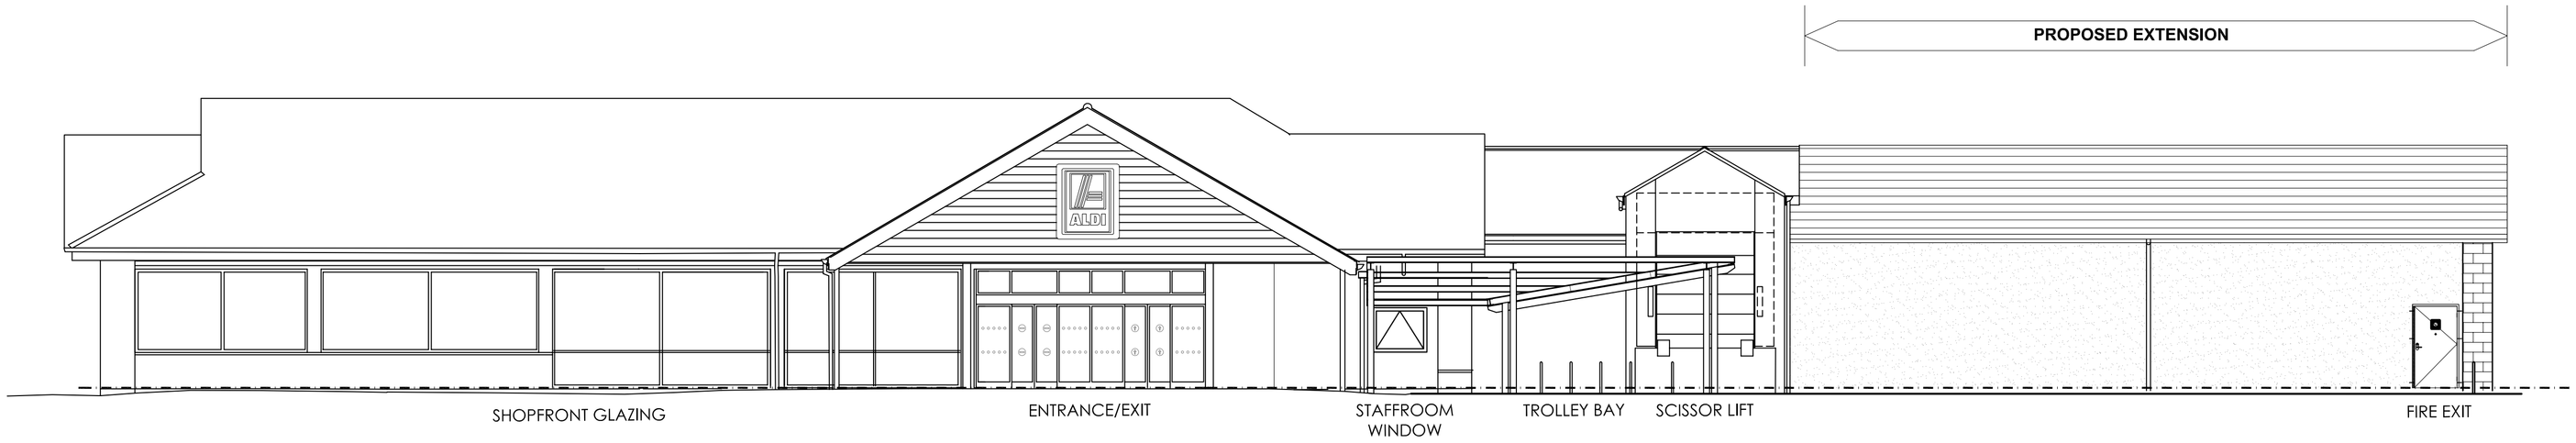

ELEVATION TO CUSTOMER ENTRANCE - B

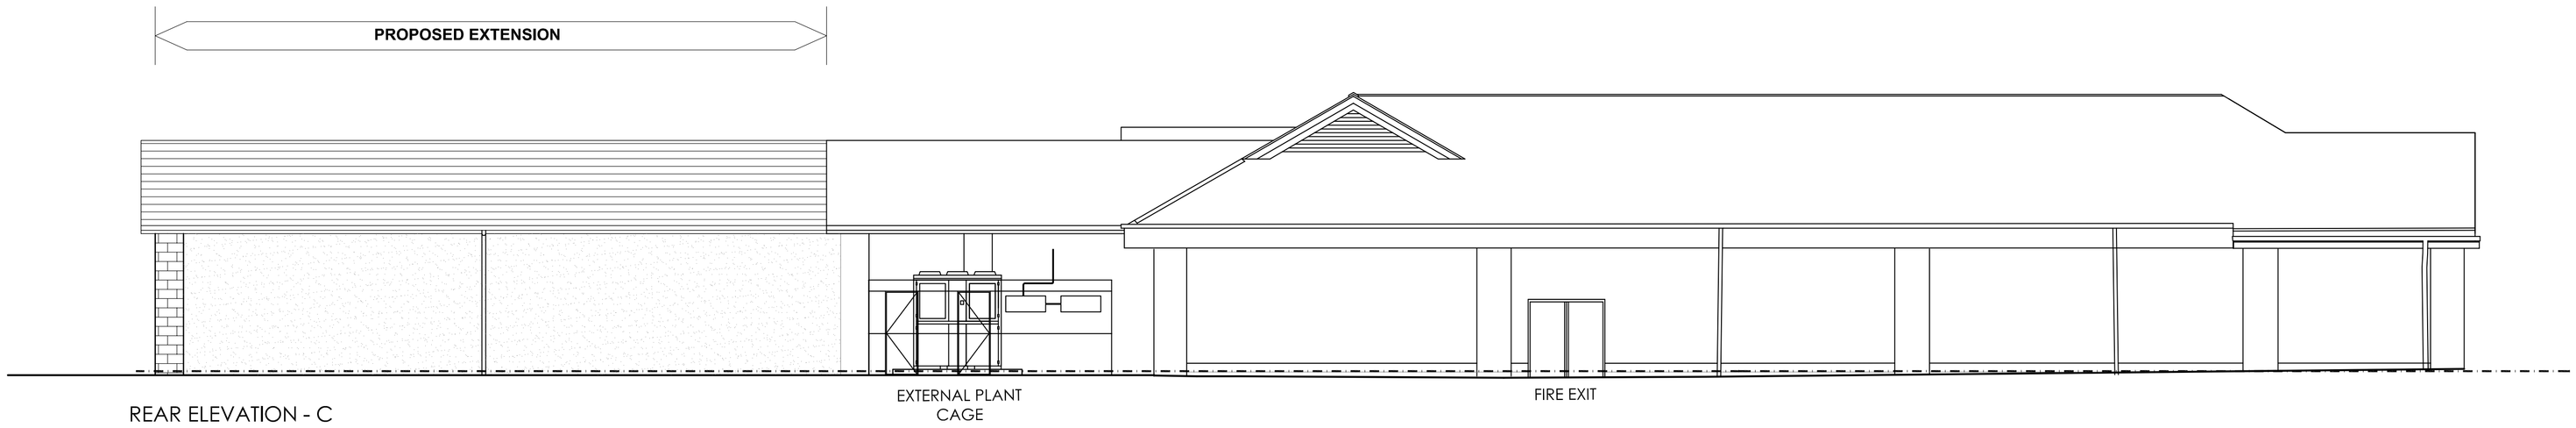

REAR ELEVATION - C

MATERIAL SPECIFICATION

WALL:
EXISTING NATURAL STONE RETAINED.
PROPOSED EXTENSION TO BE IN WHITE RENDER INFILL PANELS WITH STONE PIERS TO MATCH EXISTING.

ROOF:
EXISTING SLATE, COLOUR SLATE GREY WITH GREY COLOURED POINTING MORTAR.

STEEL ESCAPE DOORS:
POLYESTER POWDER COATED WITH DOOR STOPS. COLOUR: METALLIC SILVER - RAL 9006.

NEW SOFFITS
NEW TIMBER TO BE PAINTED - COLOUR SILVER.

NEW BARGEBOARDS AND FASCIAS:
HAIRPLAN 200 CLADDING COLOUR SILVER.

RAINWATER GOODS:
COLOUR: METALLIC SILVER - RAL 9006.

CLADDING:
HAIRPLAN 200 SECRET FIX FACADE
COLOUR: RAL 9006.

EXTERNAL RAILS:
BRUSHED STAINLESS STEEL

SCALE 1 : 100 — 0m 2m 4m 6m 8m 10m
SCALE 1 : 1 — 0m 10mm 20mm 30mm 40mm 50mm 60mm 70mm 80mm 90mm 100mm

Rev	Date	Description	Rev By	Chk'd By
A	05-12-12	ELEVATIONS UPDATED	CIM	TCSS

Project Title	PROPOSED STORE EXTENSION ARUNDEL STREET GLOSSOP				
Client	ALDI STORES LTD				
Status	PLANNING				
Scale	1:100	Drawing Size	A1		
Drawn By	JSM	Checked By	CIM	Date	21/11/12
Drawing Title	PROPOSED ELEVATIONS				
Job-Dwg No	0787MID-106	Rev	A		

THE HARRIS PARTNERSHIP WAKEFIELD
2 St. Johns North, Wakefield, WF1 3QA
t. 01924 291 800 f. 01924 290 072

THE HARRIS PARTNERSHIP MANCHESTER
2nd Floor, Canvas Warehouse,
77 Dale Street, Manchester, M1 2HG
t. 0161 238 8555 f. 0161 244 5809

THE HARRIS PARTNERSHIP MILTON KEYNES
The Old Rectory, 79 High Street
Newport Pagnell, MK16 8AB
t. 01908 211 377 f. 01908 211 722

THE HARRIS PARTNERSHIP READING
101 London Road, Reading, RG1 5BY
t. 0118 950 7700 f. 0118 956 8642

THE HARRIS PARTNERSHIP
ARCHITECTS
www.harrispartnership.com

CAD file reference J:/PROJECTS/0787MID/17.0/100 SERIES PLANNING/106

This drawing is copyright and may not be reproduced in whole or part without written authority. Do not scale off this drawing.