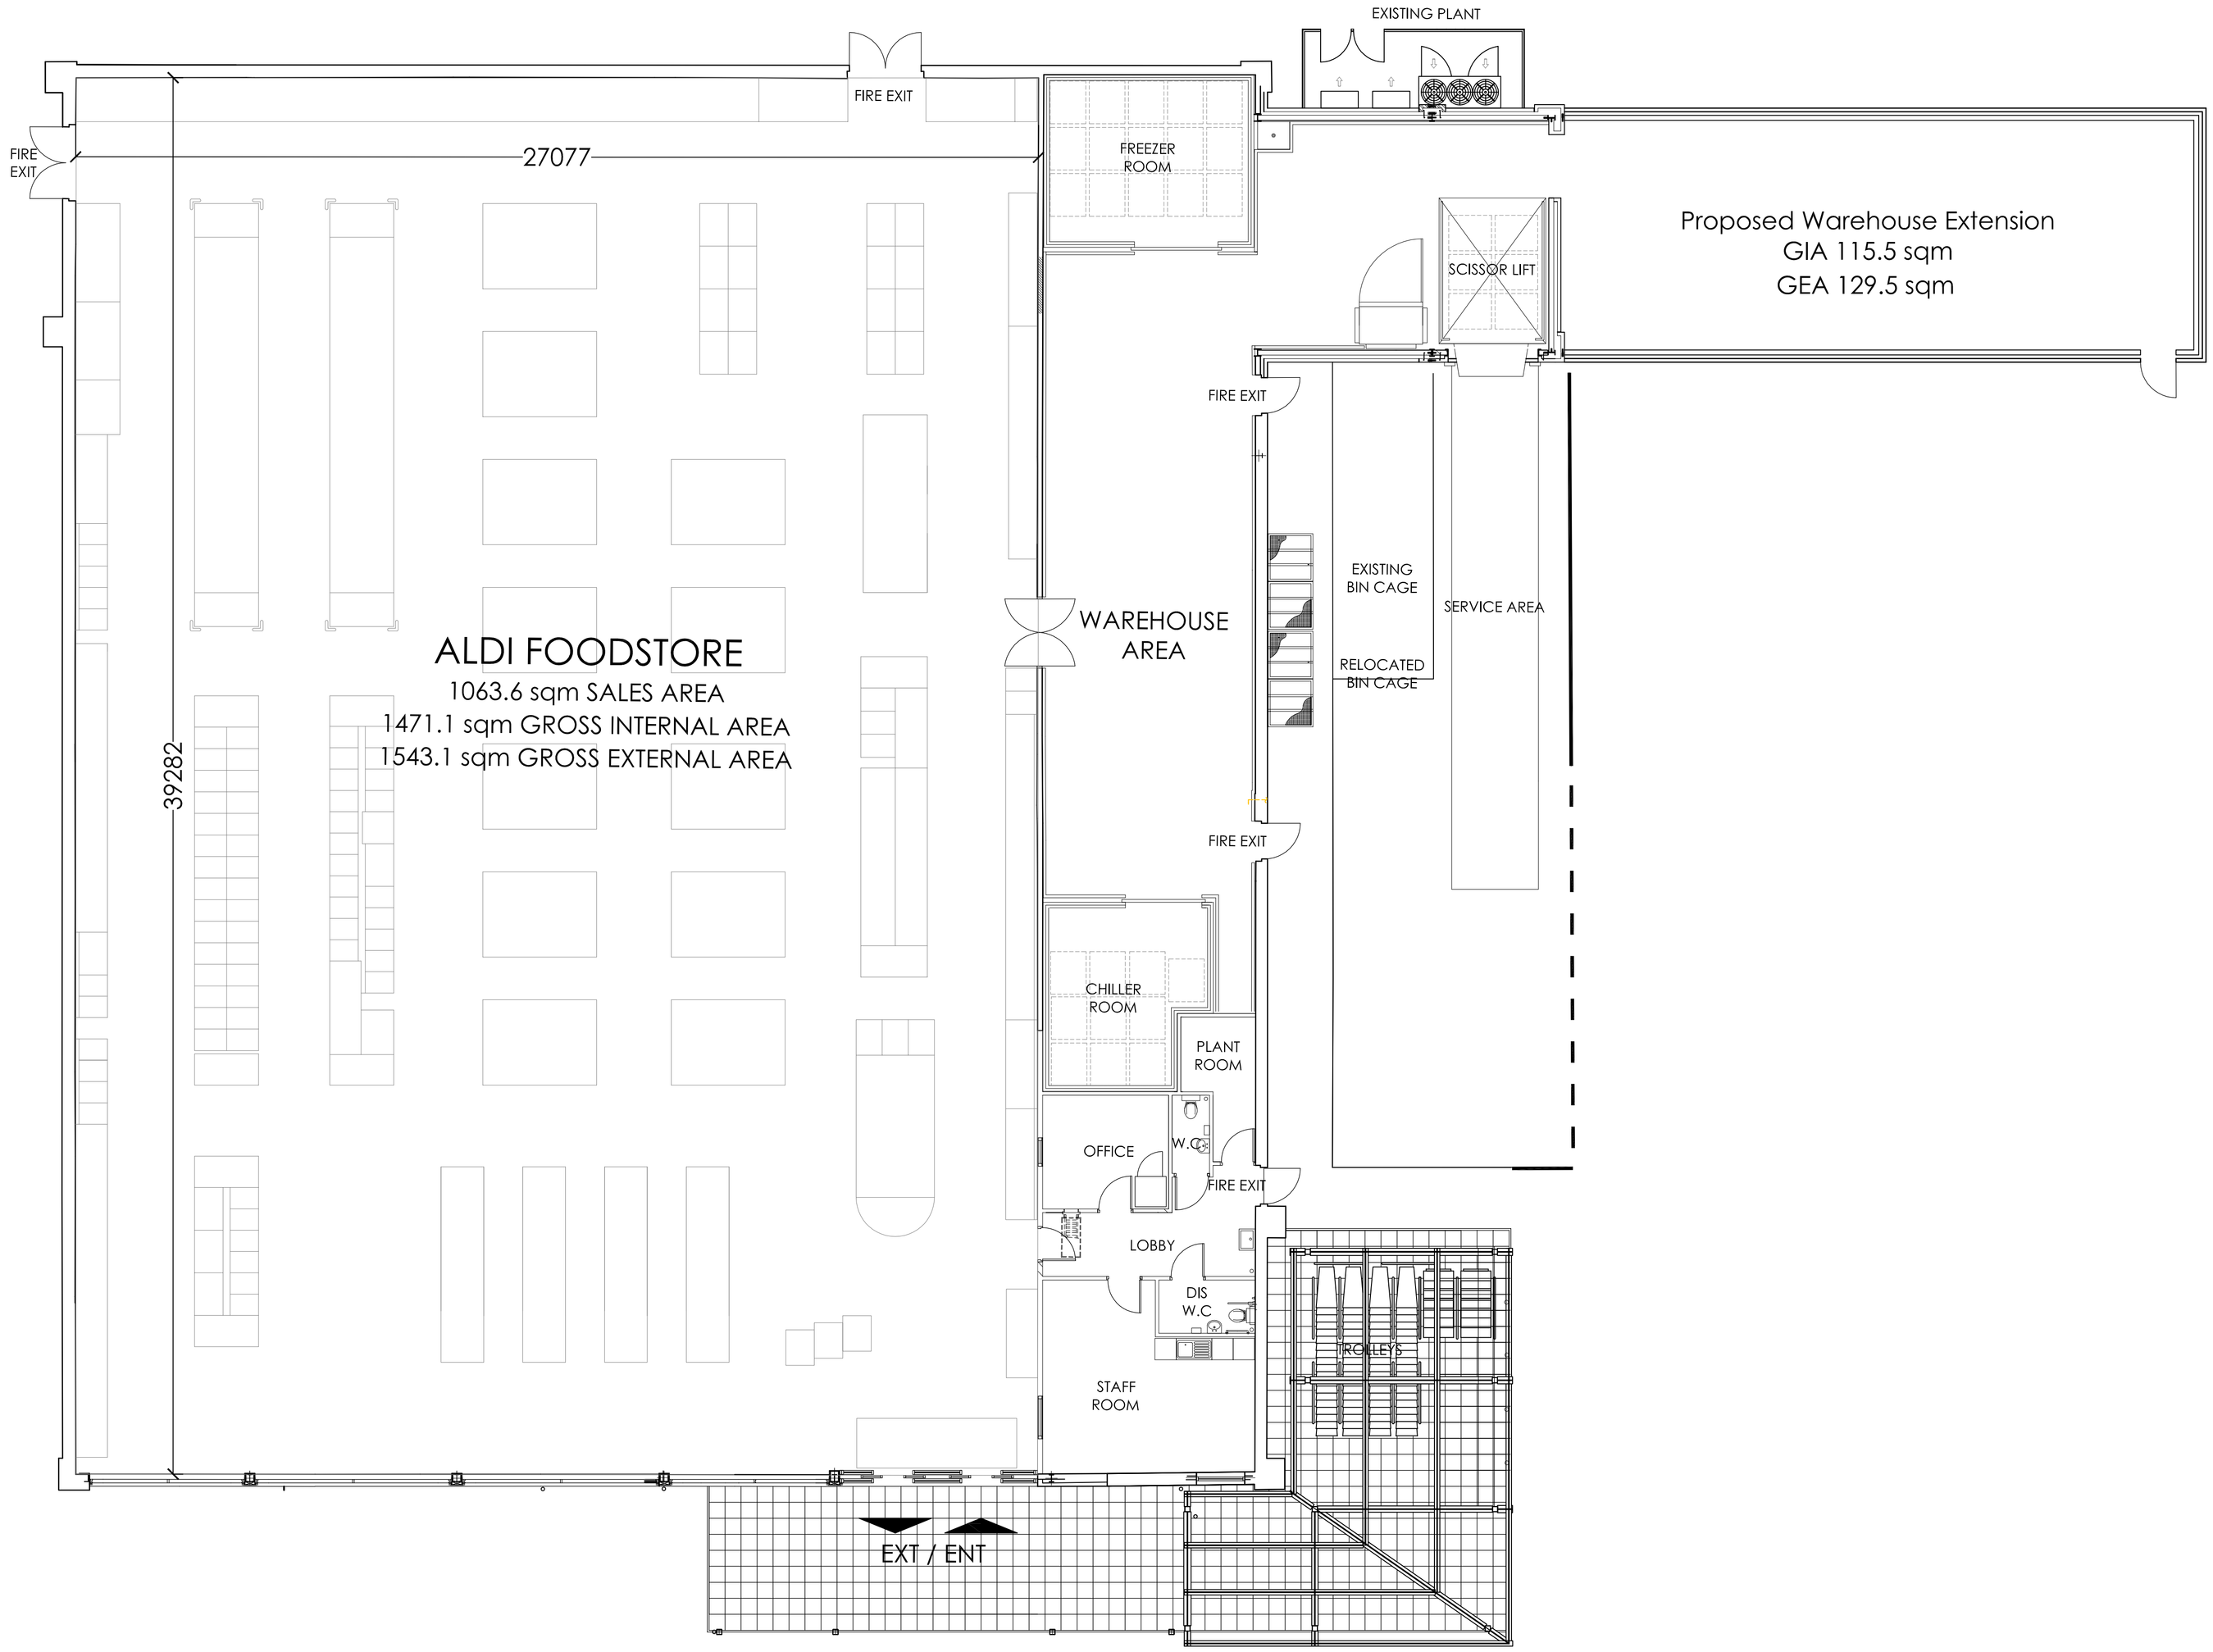

SCALE 1 : 100 0m 2m 4m 6m 8m 10m
SCALE 1 : 1 0m 10mm 20mm 30mm 40mm 50mm 60mm 70mm 80mm 90mm 100mm

Rev	Date	Description	Rev By	Chk'd By
-	00-00-00	-----	XXX	XXX

Project Title	PROPOSED STORE EXTENSION ARUNDEL STREET GLOSSOP				
Client	ALDI STORES LTD				
Status	PLANNING				
Scale	1:100		Drawing Size	A1	
Drawn By	JSM	Checked By	CIM	Date	21/11/12
Drawing Title	PROPOSED GA PLAN				
Job-Dwg No	0787MID-105			Rev	-

THE HARRIS PARTNERSHIP WAKEFIELD
2 St. Johns North, Wakefield, WF1 3QA
t. 01924 291 800 f. 01924 290 072

THE HARRIS PARTNERSHIP MANCHESTER
2nd Floor, Carvers Warehouse,
77 Dale Street, Manchester, M1 2HG
t. 0161 238 8555 f. 0161 244 5809

THE HARRIS PARTNERSHIP MILTON KEYNES
The Old Rectory, 79 High Street
Newport Pagnell, MK16 8AB
t. 01908 211 577 f. 01908 211 722

THE HARRIS PARTNERSHIP READING
101 London Road, Reading, RG1 5BY
t. 0118 950 7700 f. 0118 956 8642

THE HARRIS PARTNERSHIP
ARCHITECTS
www.harrispartnership.com

CAD file reference J:/PROJECTS/0787MID/17.0/100 SERIES PLANNING/105

This drawing is copyright and may not be reproduced in whole or part without written authority. Do not scale off this drawing.