


NO EXTERNAL CHANGES ARE TO TAKE PLACE TO THE FRONT ELEVATION AS PART OF THE PROPOSED WORKS. THE APPLICATION RELATING TO THE CHANGE OF USE OF THE EXISTING RETAIL UNITS AND SHARED LOBBY SPACE TO FORM A TEA ROOM AND ASSOCIATED KITCHEN / STORE AREA TO THE REAR

NB: ALL WINDOWS TO THE MASONIC LODGE AT FIRST FLOOR ARE SLIDING SASH UNITS AND CAN SHOW COMPLIANCE WITH ESCAPE PURPOSES UNDER PART B OF BUILDING REGULATIONS IF REQUIRED

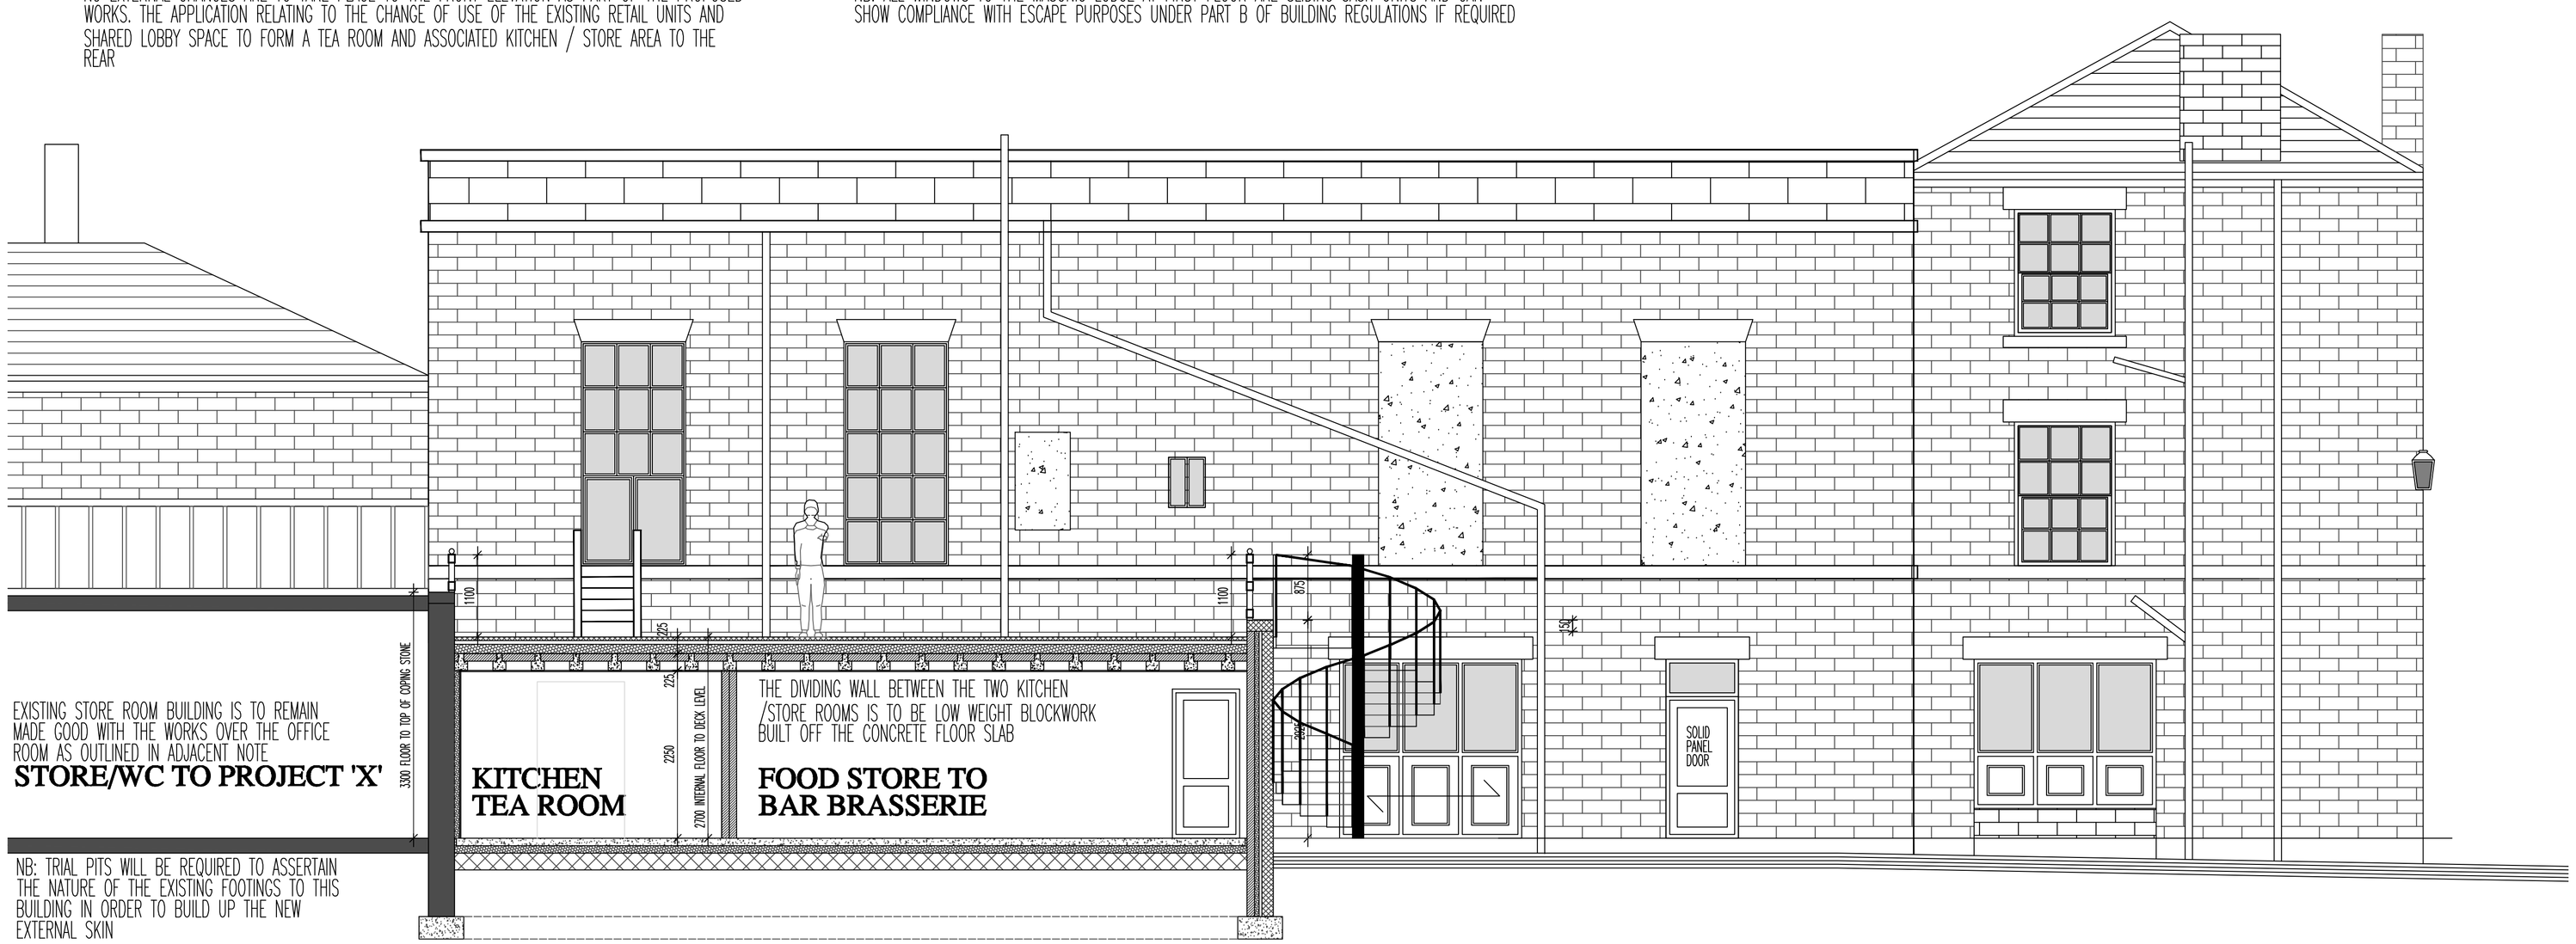

NB: TRIAL PITS WILL BE REQUIRED TO ASSERTAIN THE NATURE OF THE EXISTING FOOTINGS TO THIS BUILDING IN ORDER TO BUILD UP THE NEW EXTERNAL SKIN

PROPOSED REAR ELEVATION AND ROOF TERRACE/FIRE ESCAPE 1:50

THE OLD COURT HOUSE, BUXTON

REVISIONS:

THE OLD COURT HOUSE
GEORGE STREET, BUXTON

THE OLD COURT HOUSE

SCALE: 1:50
DATE: SEPT 12 | DRAWN: AJS | CHECKED: AJS

©THIS DRAWING AND THE BUILDING WORKS DEPICTED ARE THE COPYRIGHT OF AJS ARCHITECTURE AND MAY NOT BE REPRODUCED OR AMENDED EXCEPT BY WRITTEN PERMISSION. NO LIABILITY WILL BE ACCEPTED FOR AMENDMENTS MADE BY OTHER PERSONS.
DO NOT SCALE THIS DRAWING, USE SITE FIGURED DIMENSIONS ONLY, IF IN DOUBT ASK.

A.J.S ARCHITECTURE
32 carr road.
buxton.
derbyshire.
sk17 6wf.
h: 01298 26062
m: 07794 400237

DRAWING No: PROPOSED 02

B REGS COMPLIANT