HIGH PEAK BOROUGH COUNCIL
POST ROOM
REC'D 23 JAN 2013
HPK/2013/00011

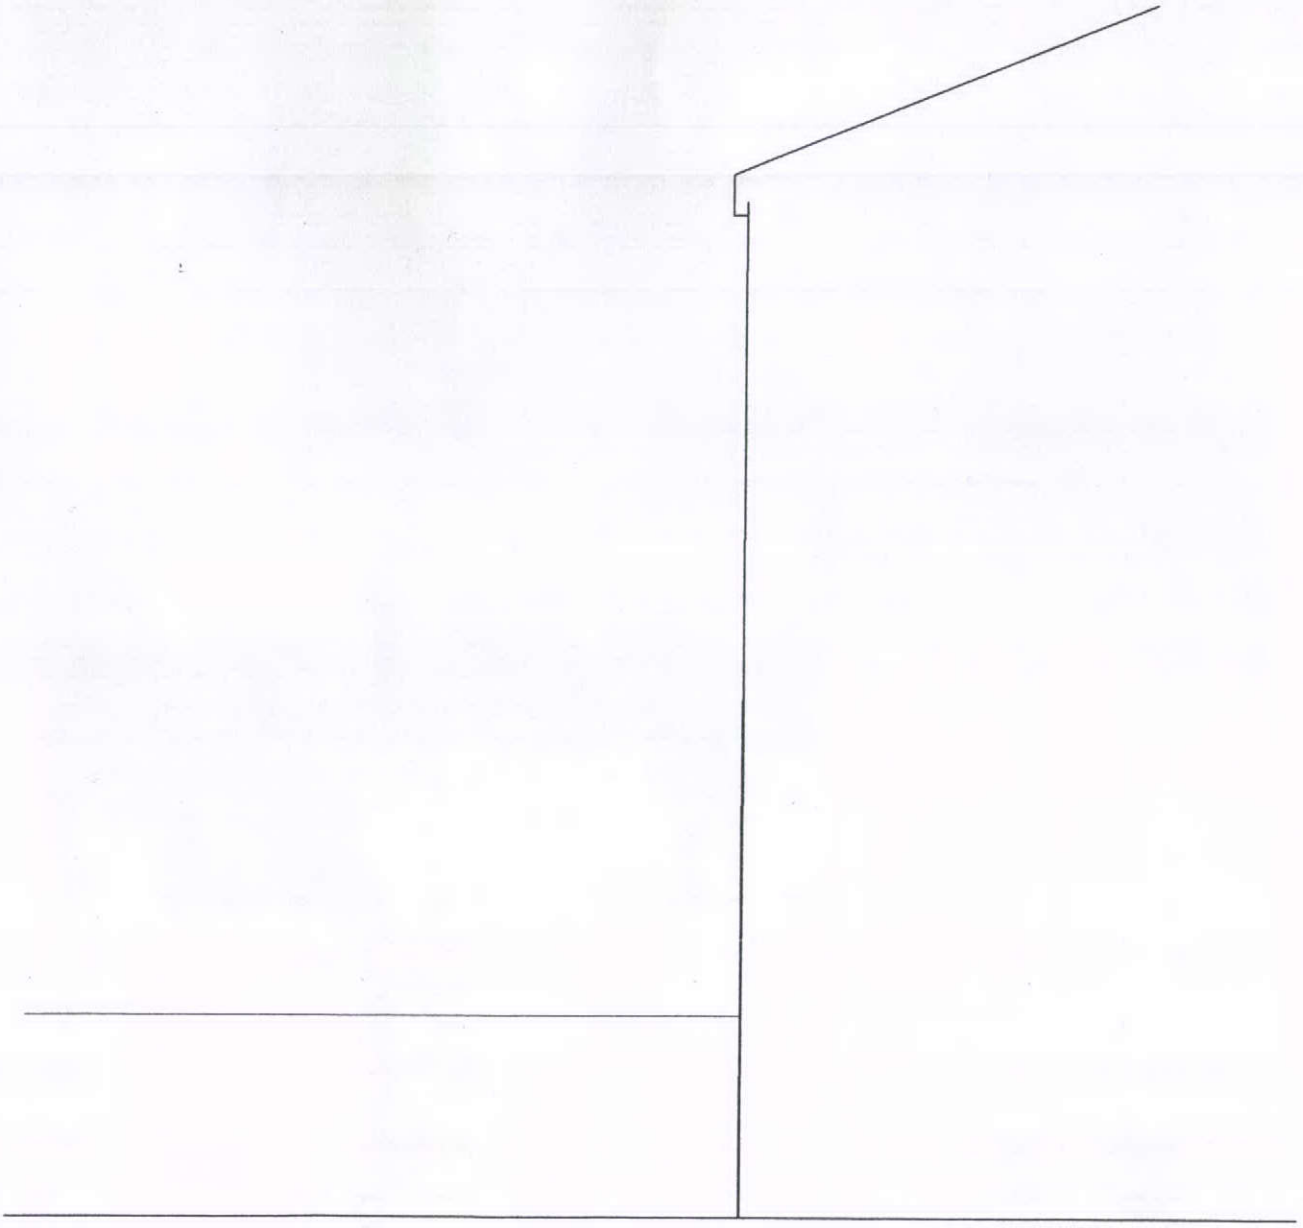

SIMON COLEY B.A.(HONS) Dip Arch RIB .

ARCHITECT

2, Water's Edge Lane,
Chapel-en-le-Frith,
High Peak,
Derbyshire.
SK23 OLP
Tel No. 01298 815835
Fax No. 01298 815219
e Mail: Ceasark@AOL.COM

SITE 73 Market Street, Chapel-en-le-Frith		
TITLE Existing East Elevation		
SCALE 1:50	DATE Dec 2012	BY: SNC
DRAWING NO. A 158 - TP06		