

SIGN PROPOSAL OPTION 14 (1:100)

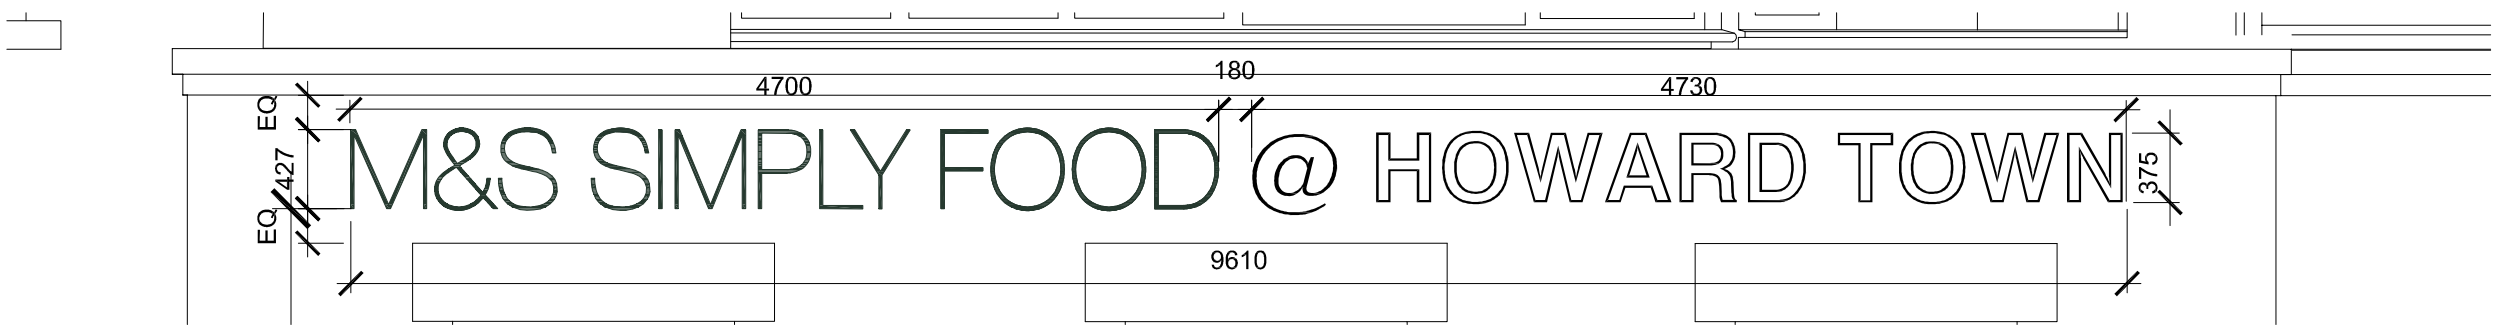

SIGN PROPOSAL OPTION 14 DETAIL (ILLUMINATED) (1:20)

NOTES

ORIGINAL A1

DO NOT SCALE FROM THIS DRAWING.
ALL DIMENSIONS TO BE CHECKED ON SITE.
COPYRIGHT PROTECTED.

SIGNAGE DETAILS:

(HALO ILLUMINATED LETTERING SIGN AS SHOWN ON ELEVATION)

THE 'M&S SIMPLY FOOD' LOGO TO BE INTERNALLY ILLUMINATED BEHIND TEXT ONLY BY MEANS OF WHITE LED'S. FINAL FINISH OF LETTERING TO BE M&S DARK GREEN: RAL 6009.

THE `HOWARD TOWN` LOGO TO BE INTERNALLY ILLUMINATED BEHIND TEXT ONLY BY MEANS OF WHITE LED'S (ONLY POSSIBLE OVER 375mm HIGH LETTERING). FINAL FINISH OF LETTERING TO BE STAINLESS STEEL FINISH.

SIGNAGE DEPTH TO BE APPROX. 100mm DEEP AND SIGNAGE FIXED BACK TO BUILDING USING DISCREETLY PLACED CONTEMPORARY BRACKETS AND FIXINGS TO STRUCTURAL ENGINEER APPROVAL.

NOTE: ILLUMINATION LEVEL OF ALL SIGNS WILL NOT EXCEED 500 CANDELAS / SQ M

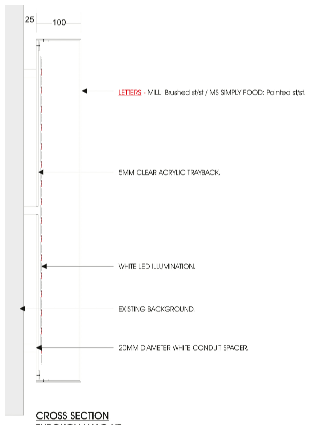

CROSS SECTION THROUGH HALO LIT LETTERS & LOGO
SCALE NTS

REV	DATE	DESCRIPTION	DRAWN	CHECKED
02	25.09.12	Option A removed	db	FOC
01	06.09.12	Revised to GeeTee Signs Spec along with NLP comments.	LFF	FOC

LOCATION FIGURE

M&S

STORE NAME
GLOSSOP

STORE NUMBER: 0000
COUNTRY: UNITED KINGDOM

PROJECT
NEW SIMPLY FOOD

DRAWING
PROPOSED ELEVATIONS TO HOWARD TOWN MILL OPTION 14

CONSULTANT
LEWIS AND HICKEY LTD

CONSULTANT LOGO

18 Farnham Road
Guildford
Surrey
GU1 4XA
Tel: 01483 560908
Fax: 01483 560660
Email: guildford@lewishickey.com

SCALE	PAPER SIZE	DATE	DRAWN	CHECKED
1:100	A1	04.09.12	db	FC

PROJECT No	CONSULTANT PROJECT No	DRAWING No	STATUS	REV
00000	G3731	510	I	02

DISCIPLINE CODE	DISCIPLINE DESCRIPTION
A	ARCHITECTURE