
HPK/2013/0032
CH PEAK BOROUGH COUNCIL
POST ROOM
REC'D 17 JAN 2013

Site: 49 Platt Street Padfield SK13 1EY	
Description: ~~Car Port~~ Permitted Development	
Client: N. Boult	Date: Aug 2012
Scale: 1:50/1:100 @A3	No: 0311.PD.301a

© CAMplan - DO NOT SCALE: PLANNING PURPOSES ONLY

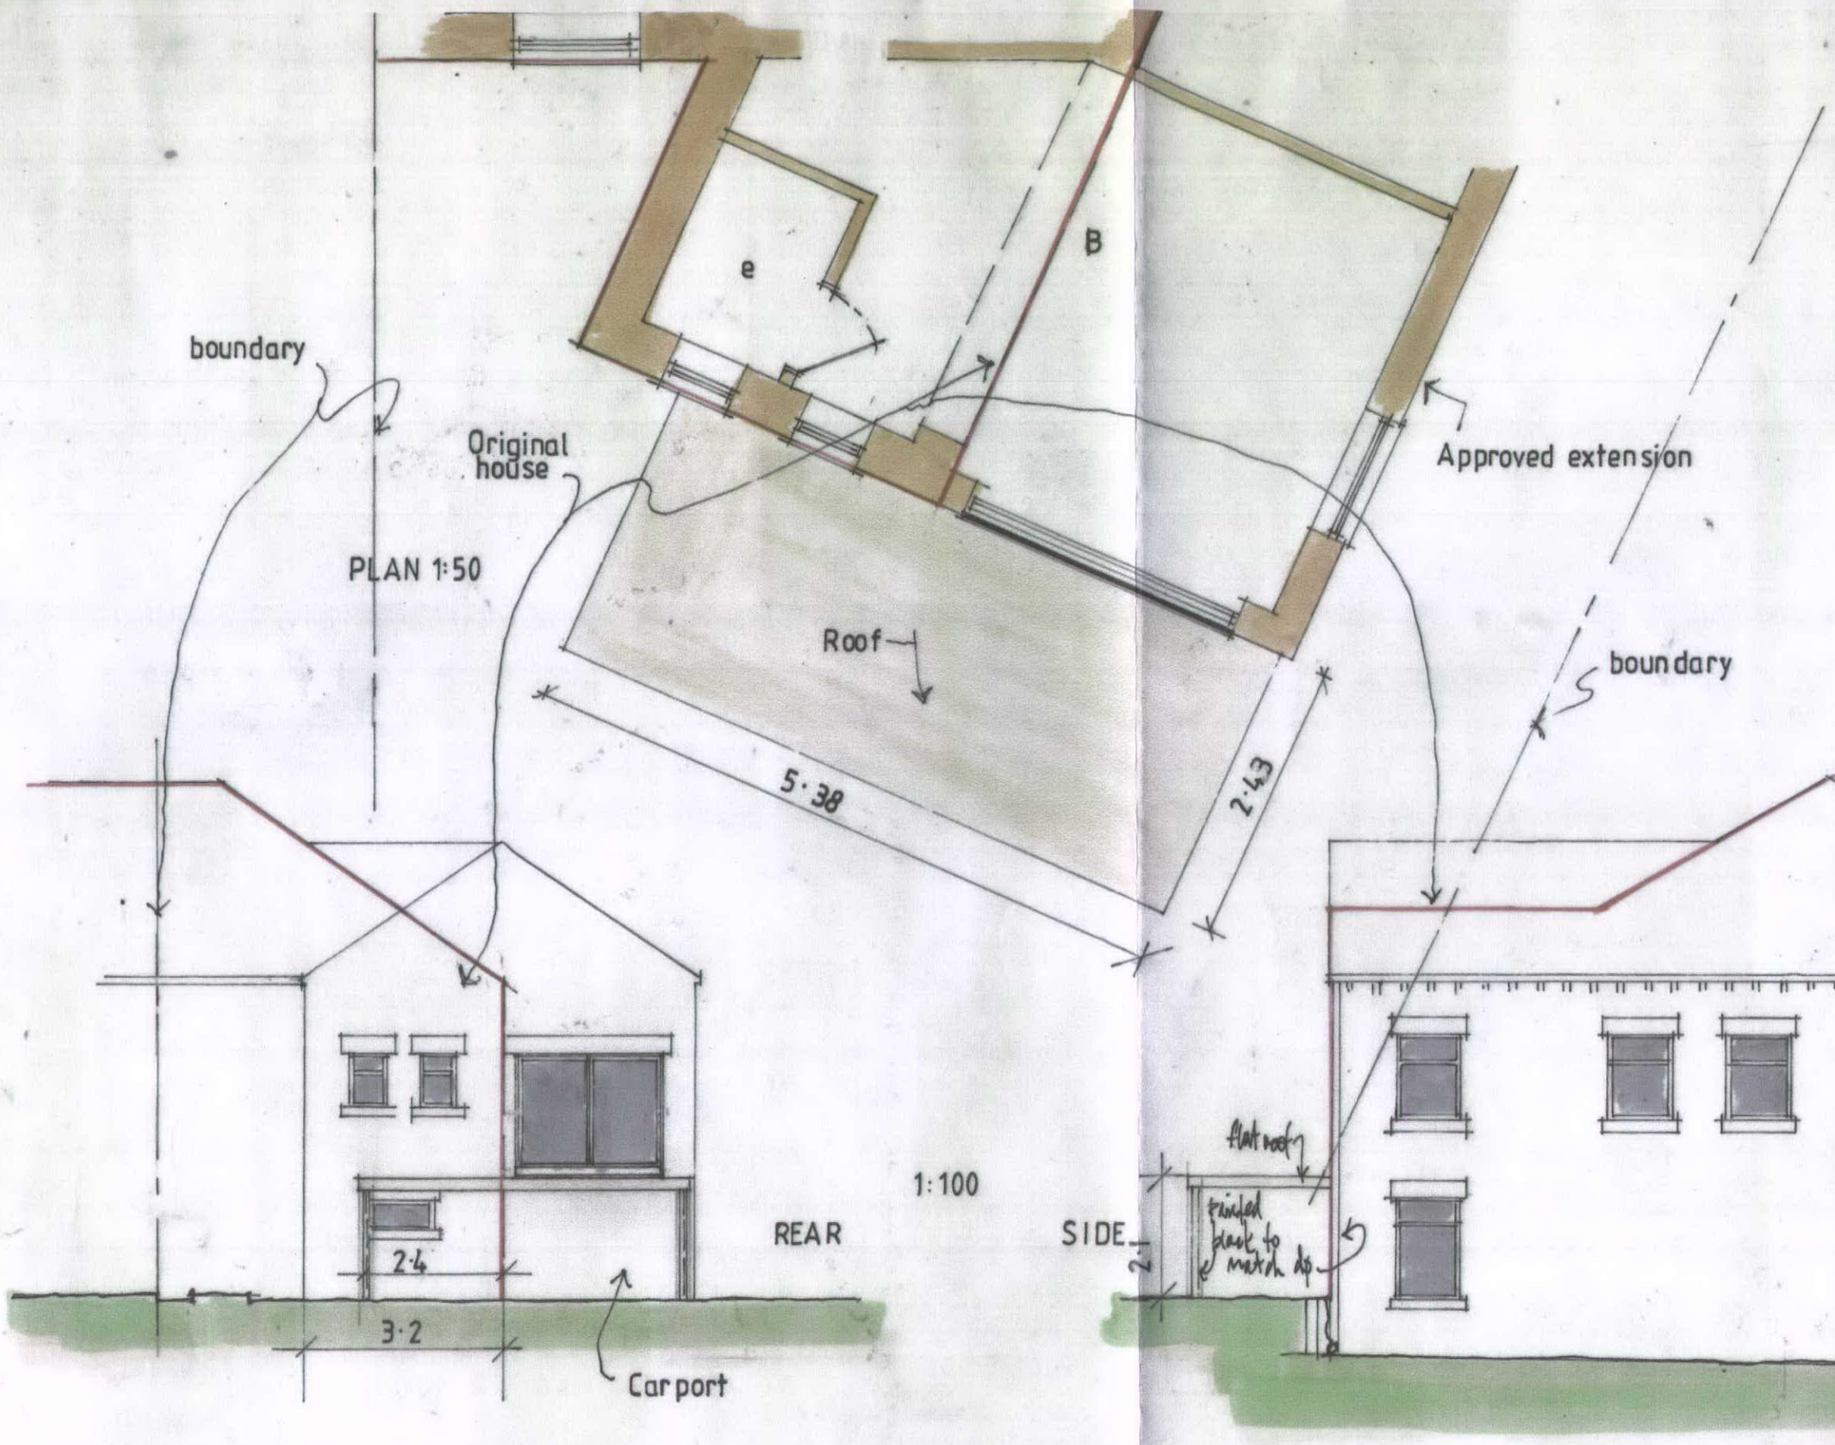

CAMplan
camplan.co.uk