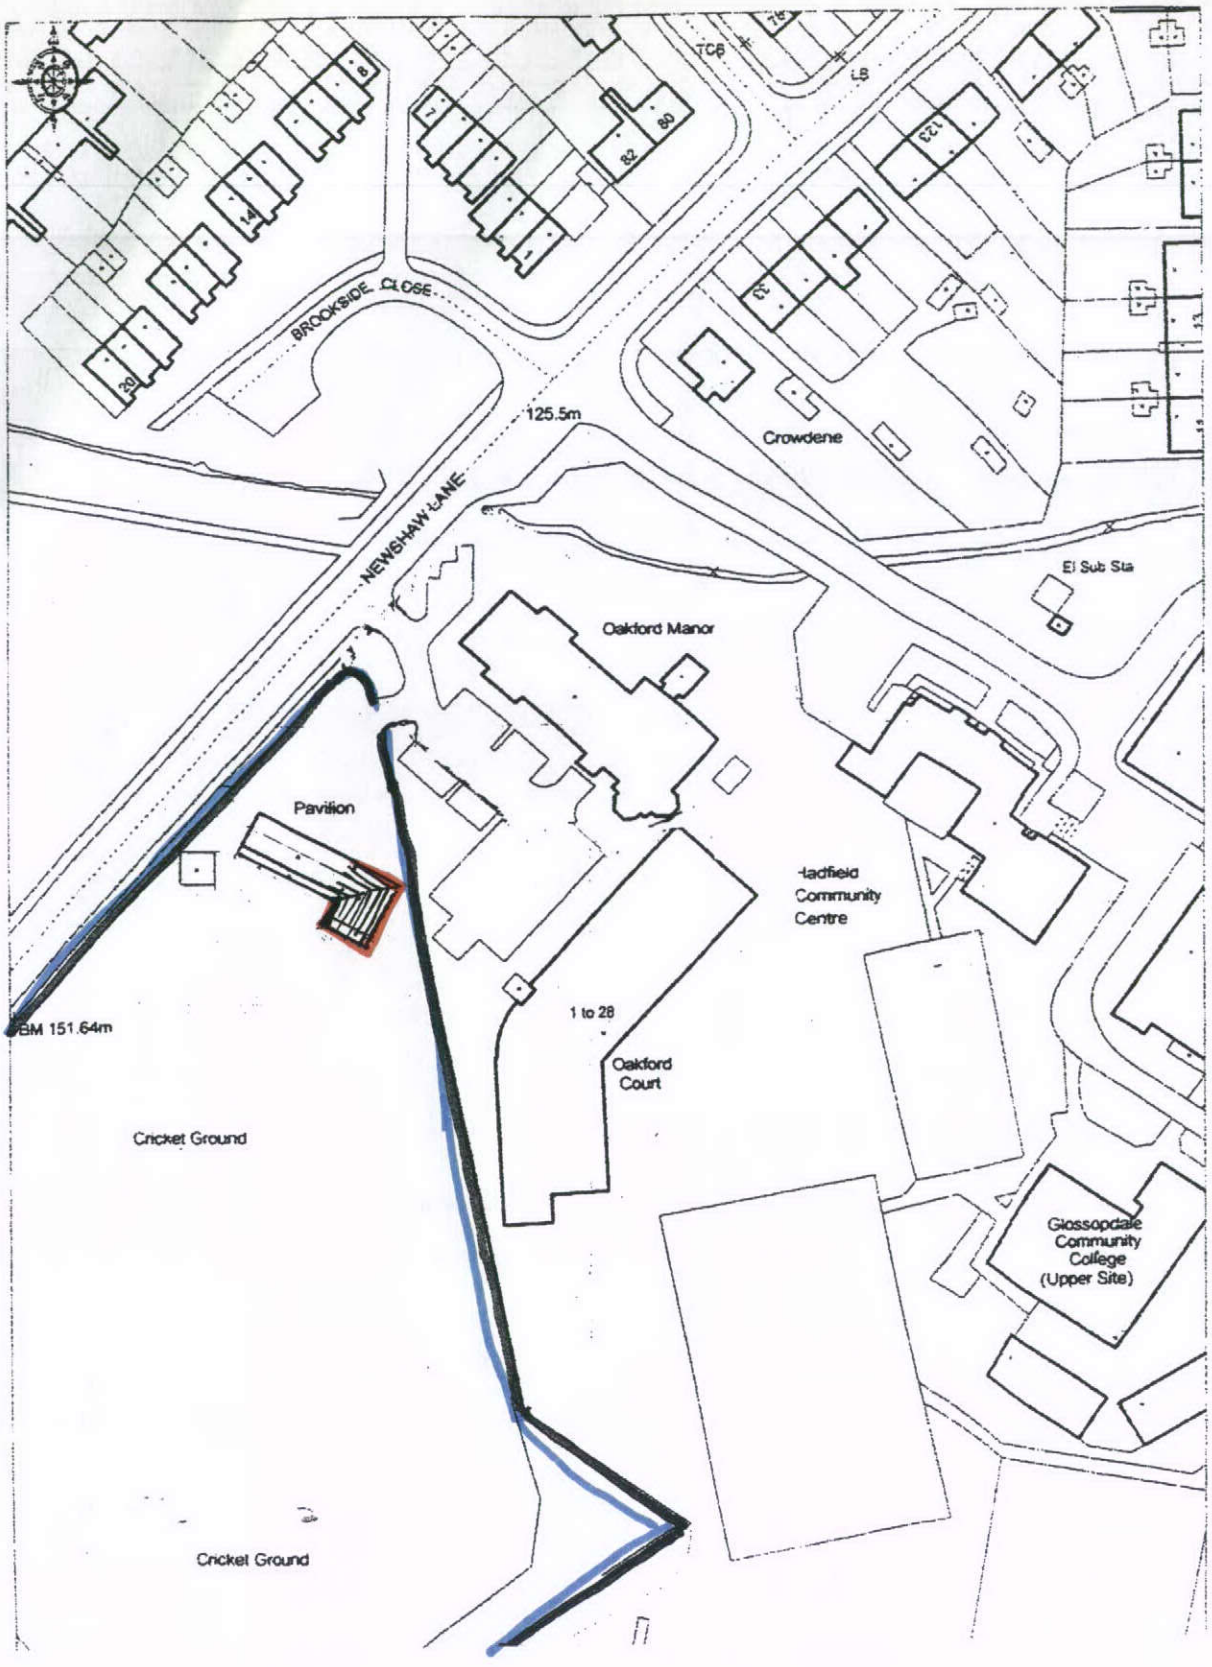


HADFIELD CRICKET CLUB

LOCATION PLAN-SCALE 1/1250