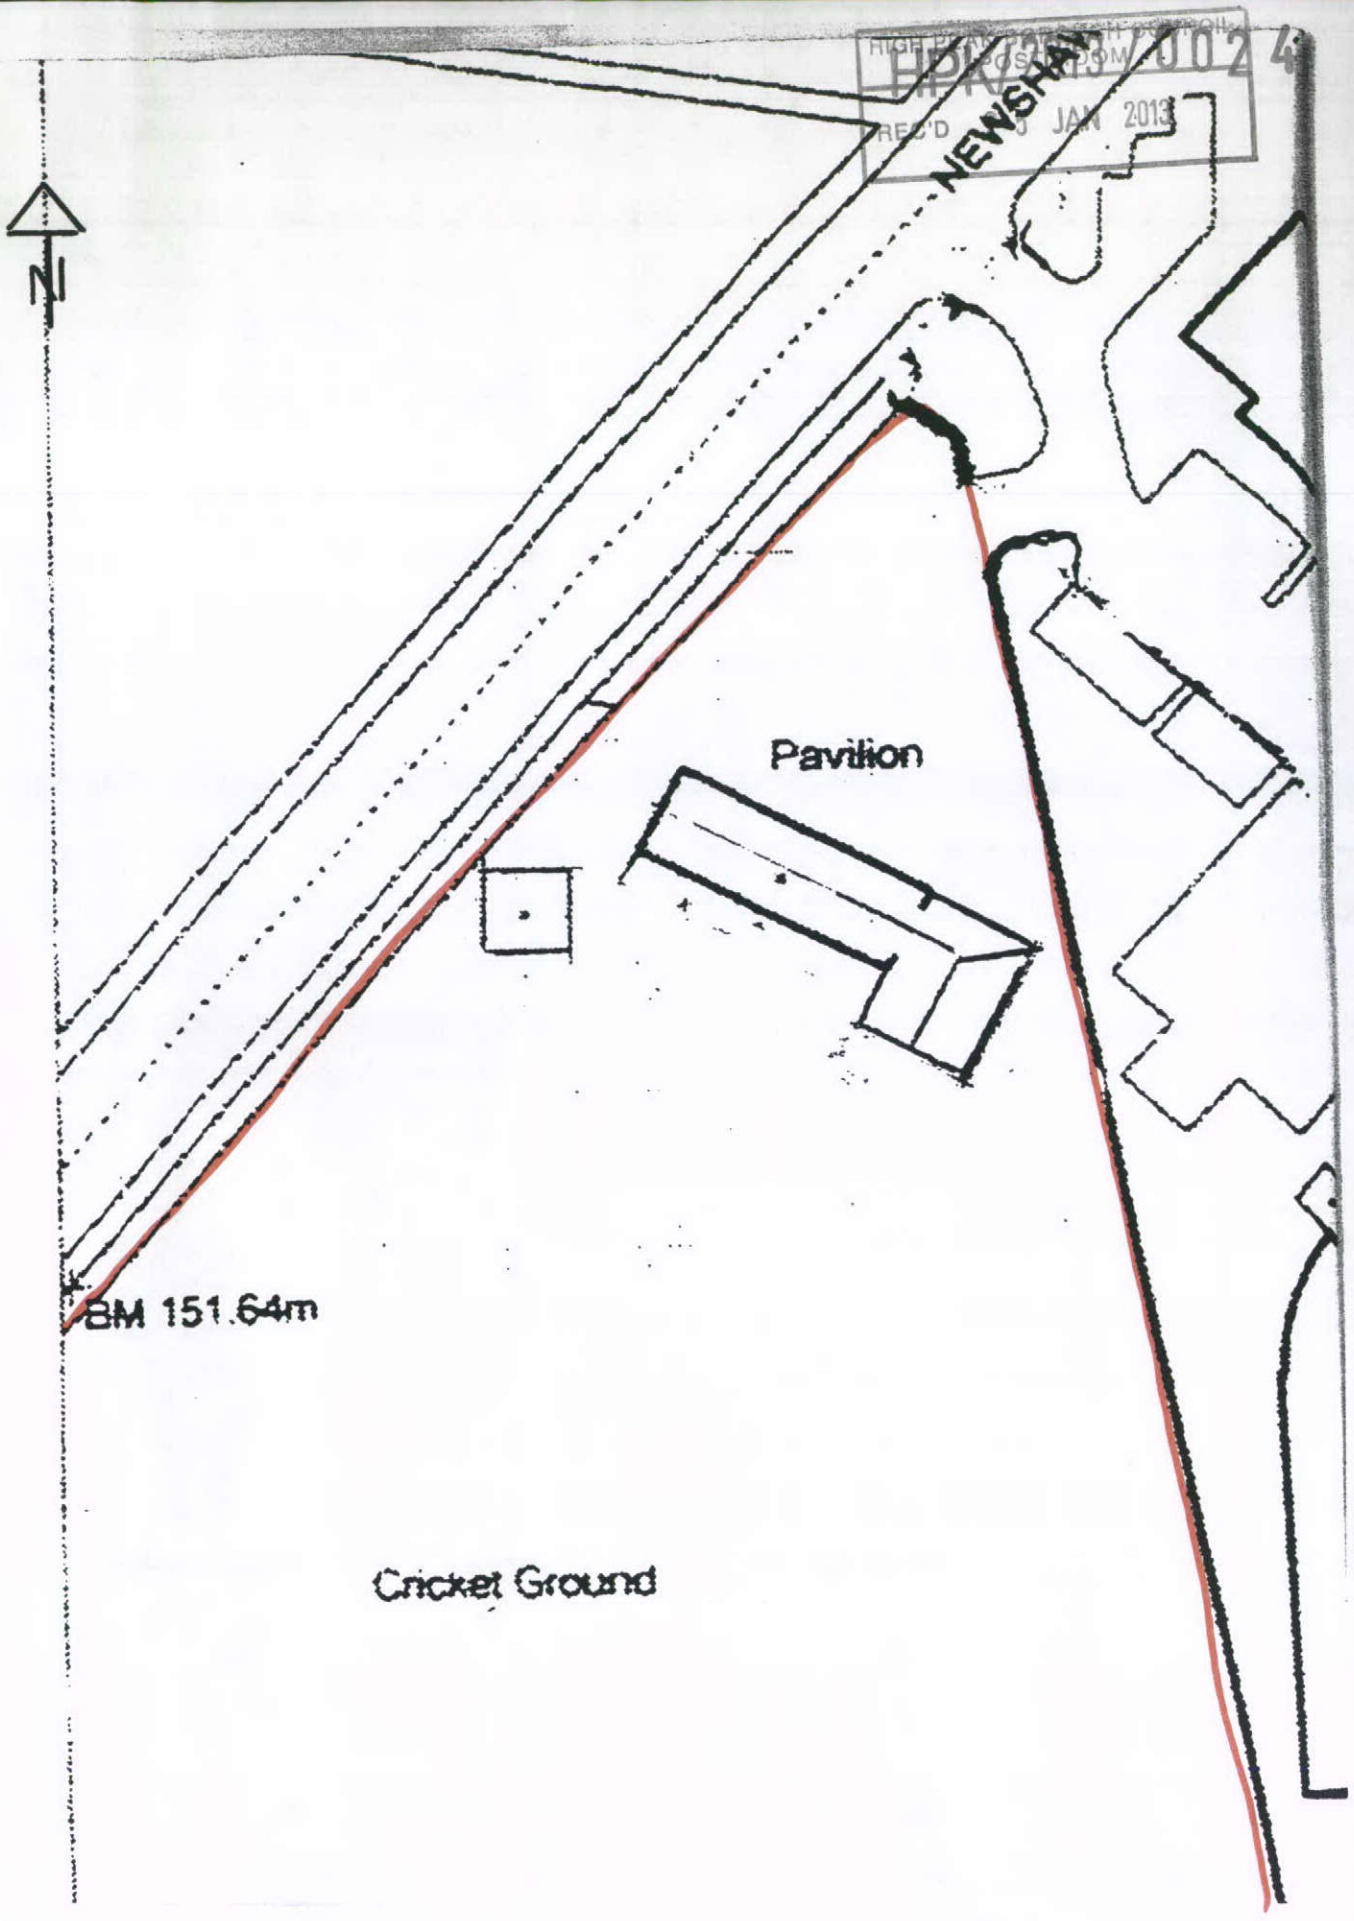


HADFIELD CRICKET CLUB

SITE PLAN-SCALE 1/500