All dimensions are to be checked on site, any discrepancies are to be reported to the Architect before work commences. Do not scale from this drawing.

This drawing is to be read in conjunction with all relevant consultants and specialists drawings / documents, any discrepancies are to be reported to the Architect before the affected work commences.

All structural components shown are indicative only. Details / calculations of structural members are to be provided by the Structural Engineer.

This drawing is copyright.

REVISION	DATE	ALTERATIONS
A	21.09.2012	North arrow added



Existing Site Plan - 1:500@A3




Proposed Site Plan - 1:500@A3


N

New tree

Planting to be removed

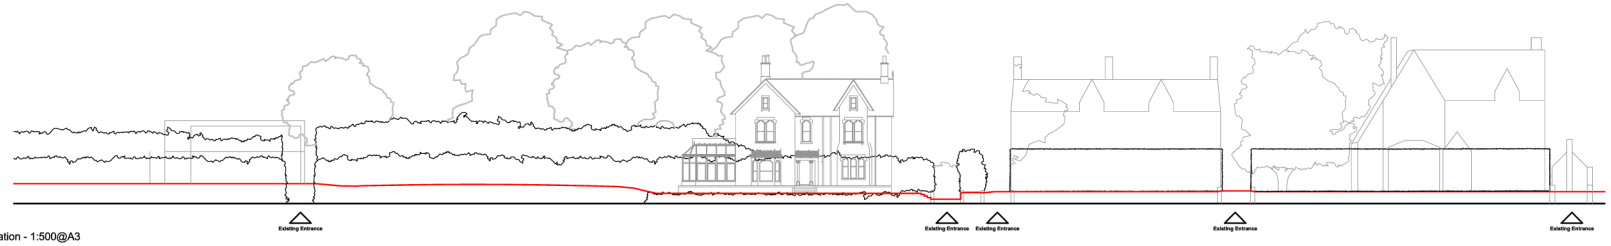

Existing Site Elevation - 1:500@A3

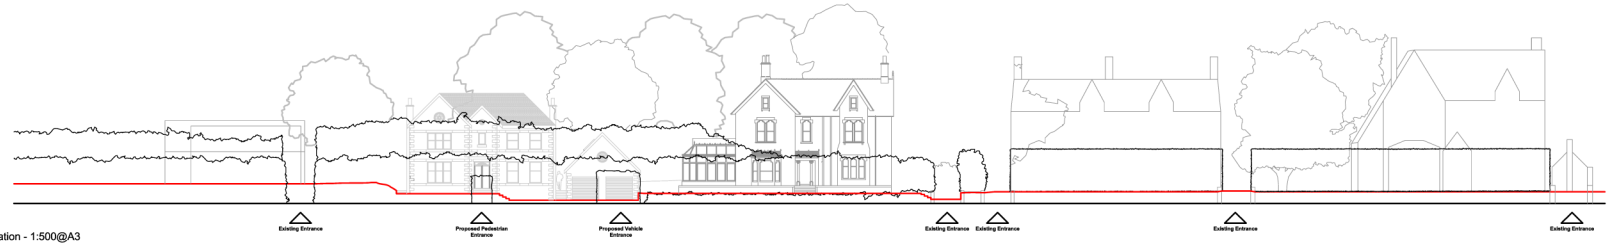

Existing Site Elevation - 1:500@A3

AUSTIN ASSOCIATES

ARCHITECTS

453 CHESTER ROAD OLD TRAFFORD MANCHESTER M16 9HA
TEL: 0161 872 0166 FAX: 0161 872 0170 E-MAIL: mail@austin-associates.co.uk

Project
Talbot Road

Client
Austin

Drawing
Existing and Proposed Site Plans and Elevations

Scale	Date
1:500 @ A3	August 2012

Number	Revision
2341 - 202	A