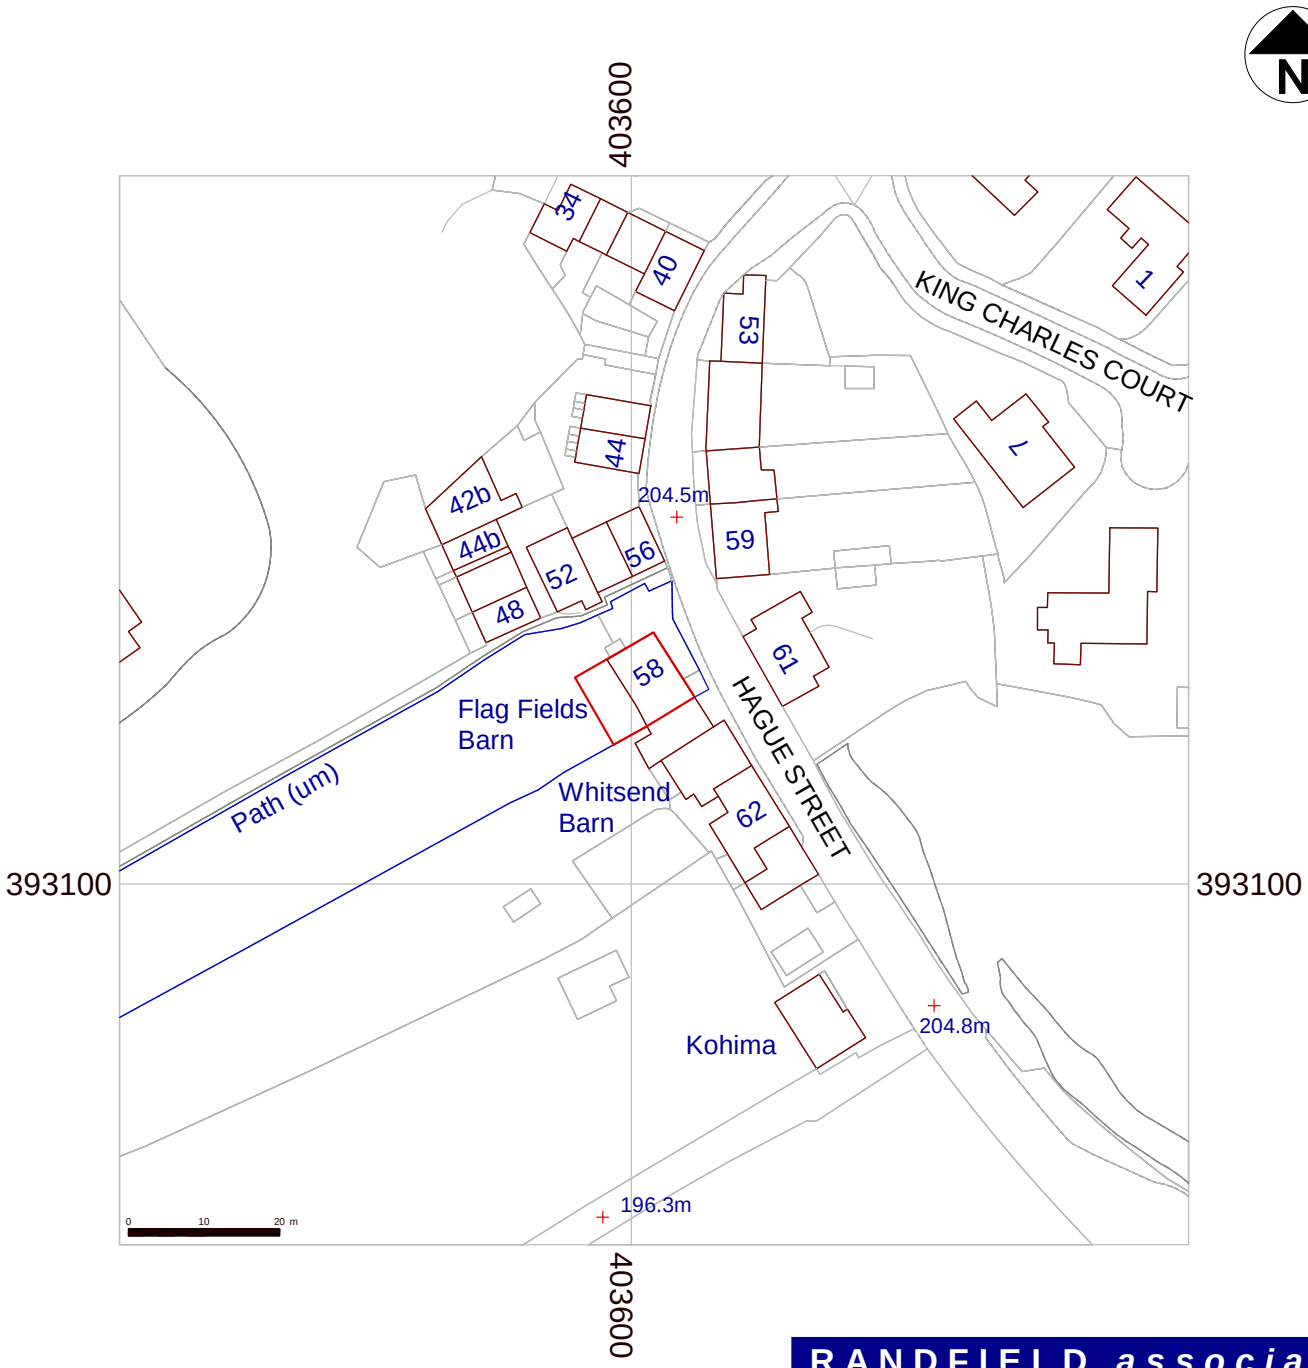

RANDFIELD associates
Saunders : King : Moran

CHARTERED ARCHITECTS

Forge Bank Studio
1a Longhurst Lane Marple Bridge Stockport SK6 5AE
Tel: 0161 427 8485 Fax: 0161 427 5770
e-mail: info@randfieldassociates.co.uk
web: www.randfieldassociates.co.uk

Planning & Design Consultants : Interior Design : Building Inspections & Surveys : Historic & Listed Building Specialists

Client: Mr and Mrs Dale		
Job: Flag Fields Barn Hague Street Glossop SK13 8NS Proposed Back Porch		
Drawing: SITE LOCATION PLAN		
Scale: 1:1000	Date: Dec 12	Drawn: CAB
Job No: 3048	Dwg No: 01	Rev: -

A4