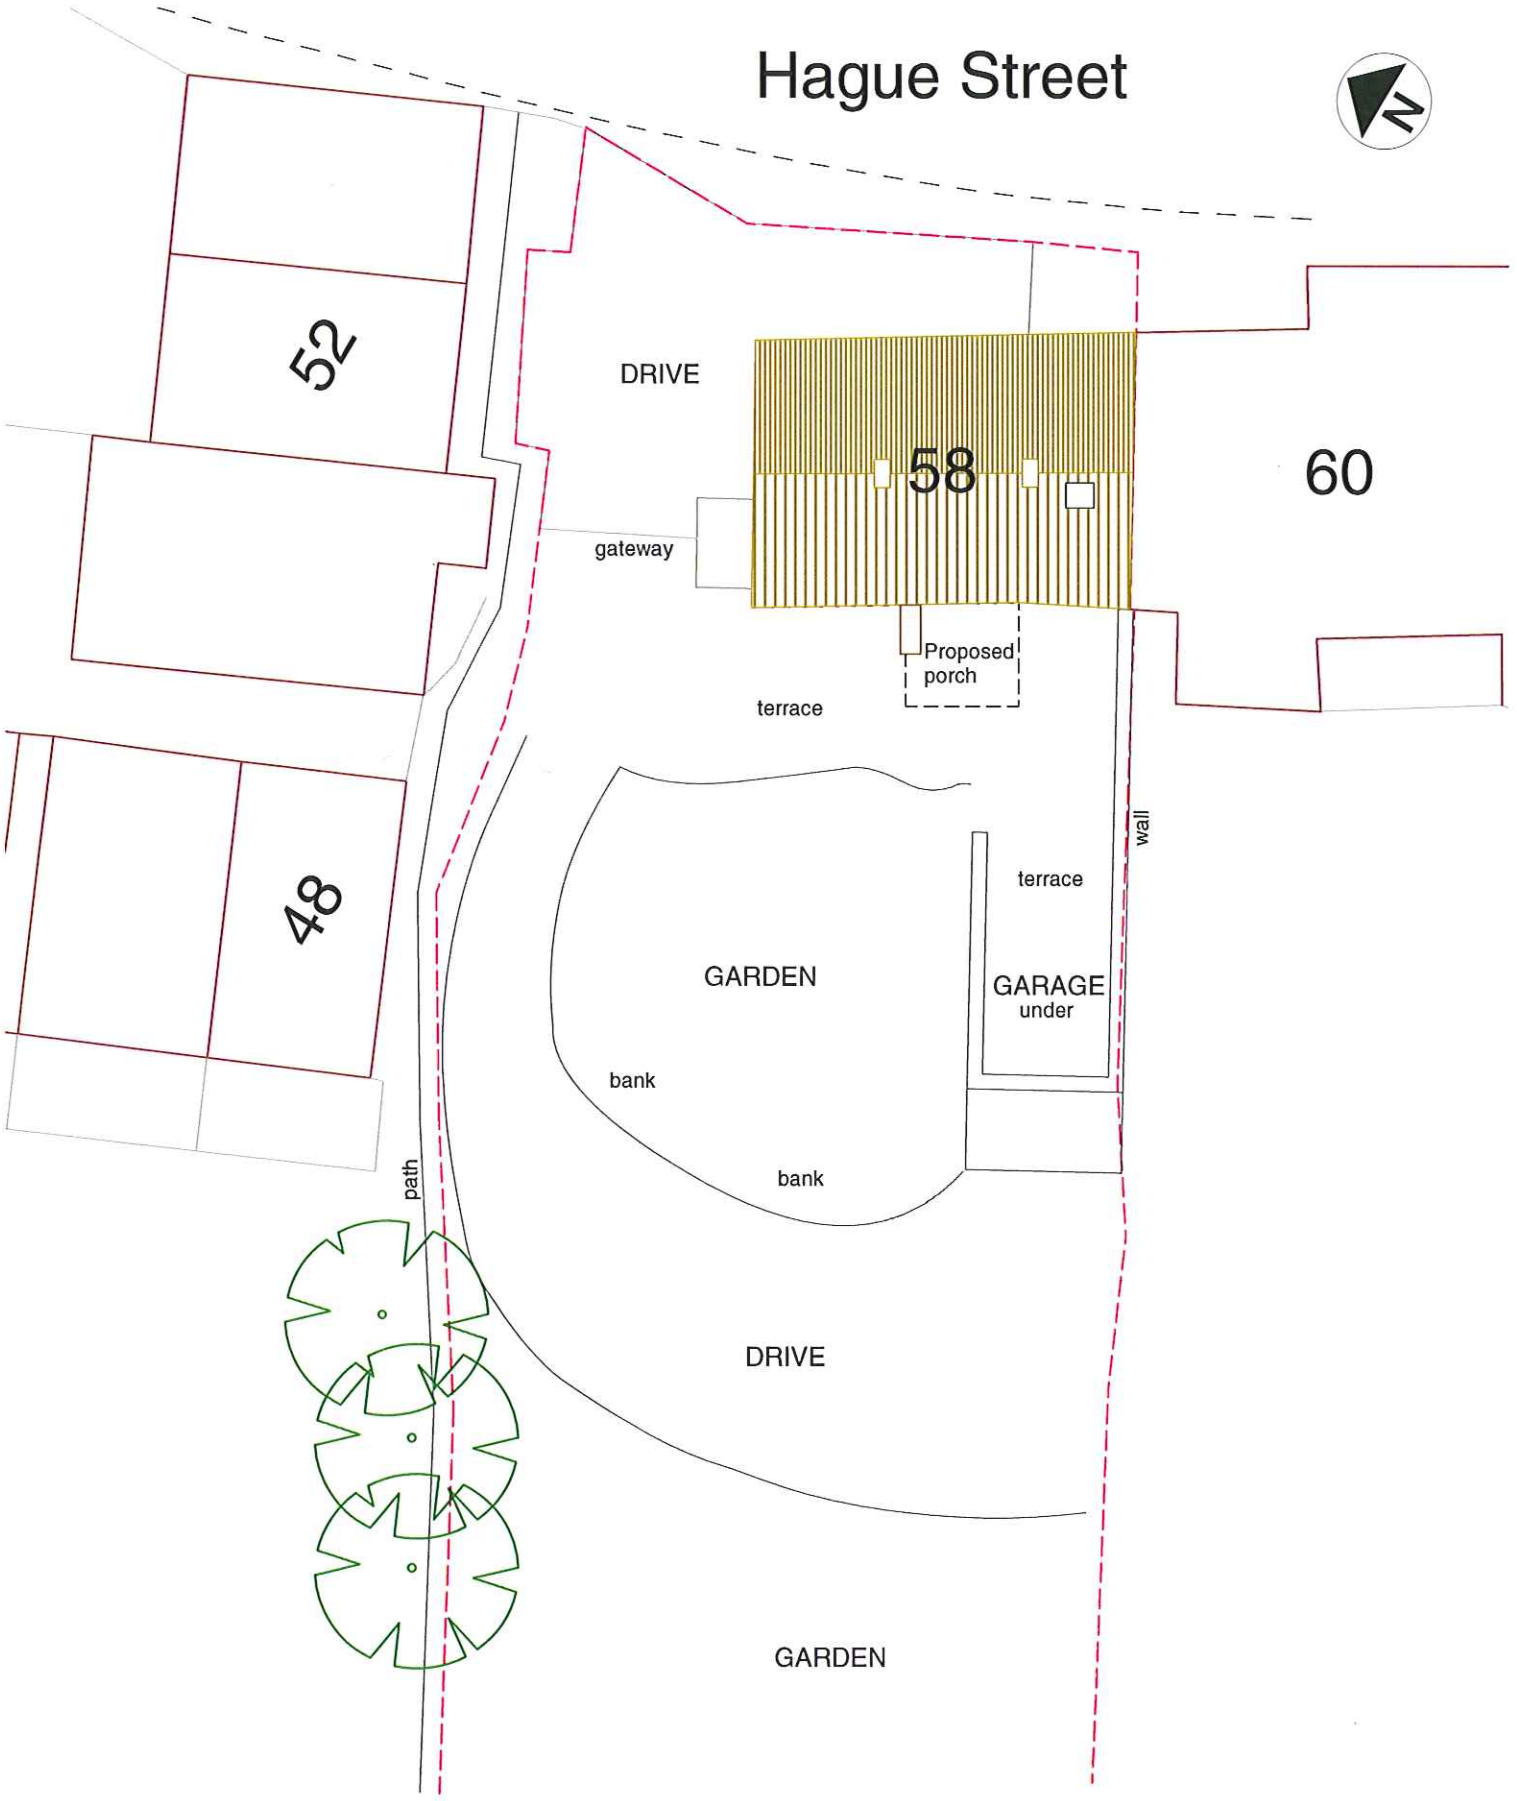

RANDFIELD associates
Saunders : King : Moran
CHARTERED ARCHITECTS
Forge Bank Studio
1a Longhurst Lane Marple Bridge Stockport SK6 5AE
Tel: 0161 427 8485 Fax: 0161 427 5770
e-mail: info@randfieldassociates.co.uk
web: www.randfieldassociates.co.uk
Planning & Design Consultants : Interior Design : Building Inspections & Surveys : Historic & Listed Building Specialists

Client: Mr & Mrs Dale		
Job: Flag Fields Barn Hague Street Glossop Sk13 8NS Proposed Back Porch		
Drawing: BLOCK PLAN		
Scale: 1:200	Date: Dec 12	Drawn: CAB
Job No: 3048	Dwg No: 02	Rev: -