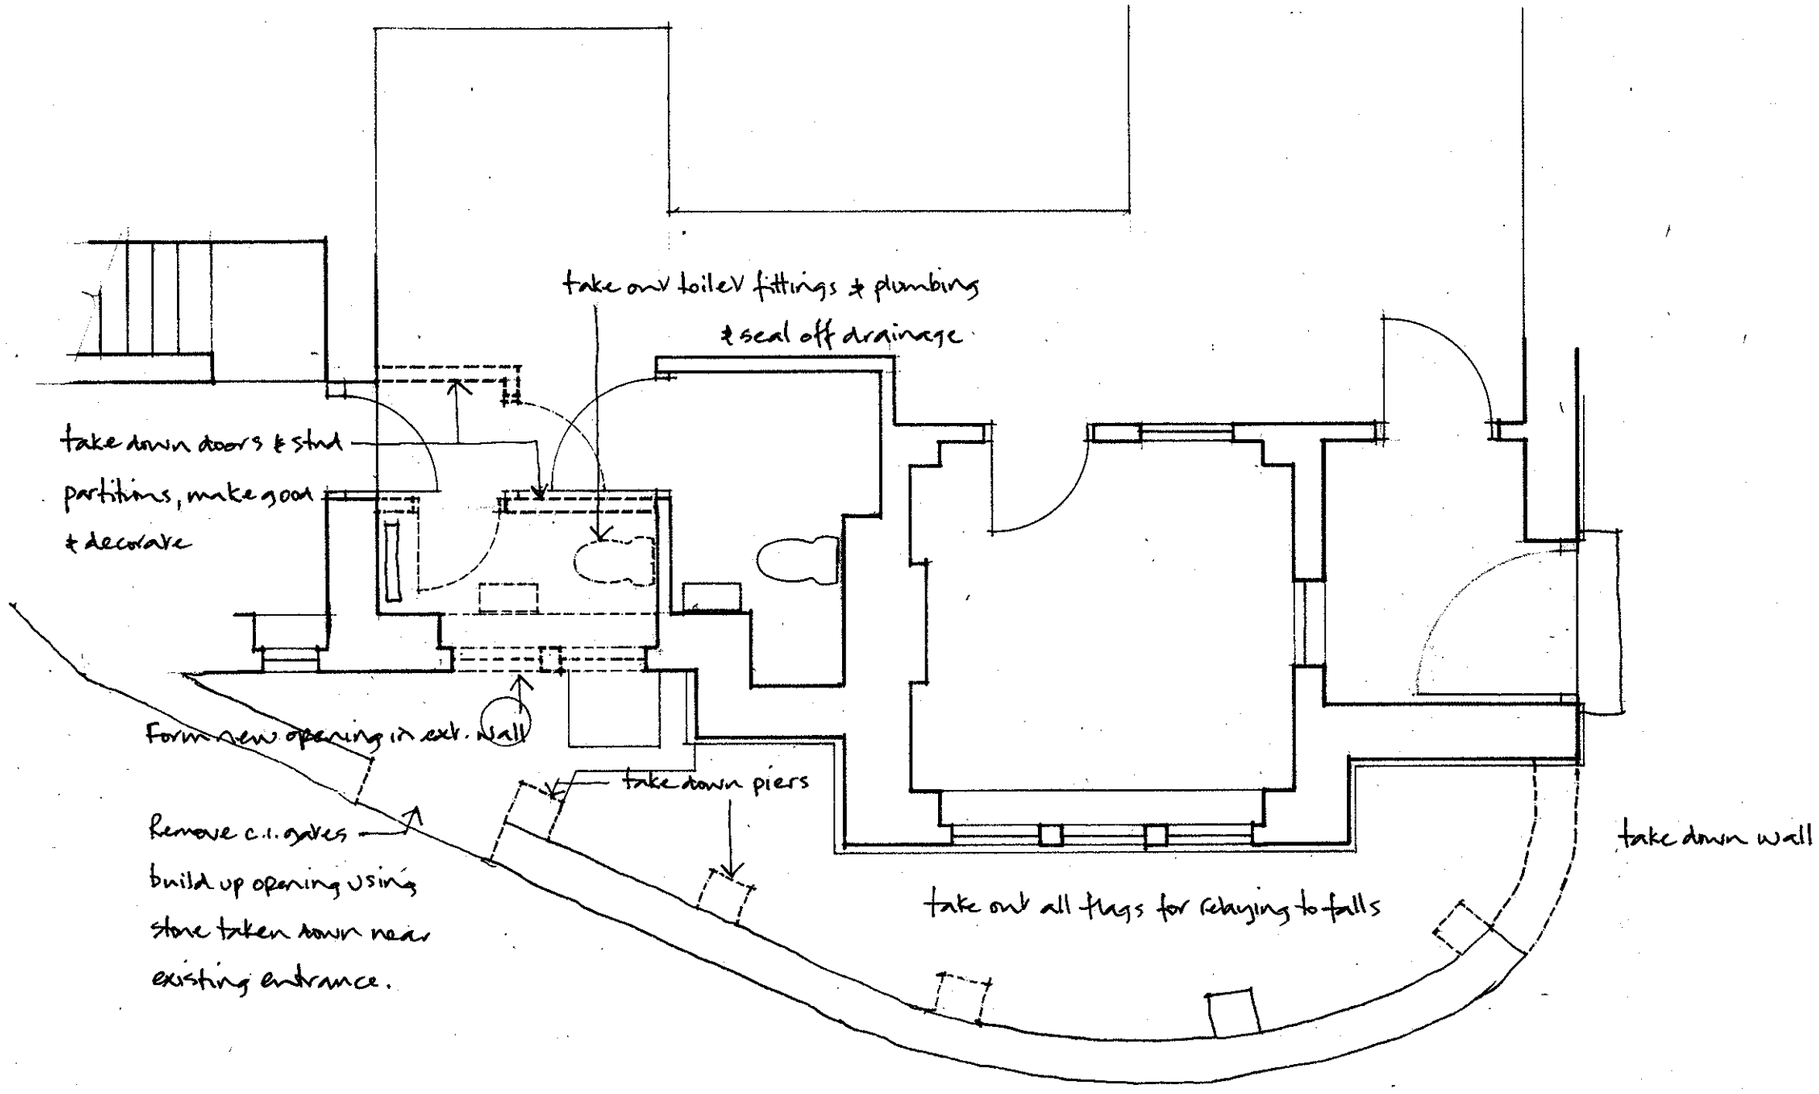


HIGH PEAK **ARCHITECTS** LTD

2nd Floor, Wharf House, Wharf Road, Whaley Bridge, High Peak, Derbys SK23 7AD
Tel. 01663 719717 Web: www.highpeakarch.com Email: hpa@highpeakarch.com

New Entrance

Hayfield Doctor's Surgery

Demolition

1143.03

Scale: 1:50 @ A3 Date: November 2012 DO NOT SCALE OFF THIS DRAWING Rev: A