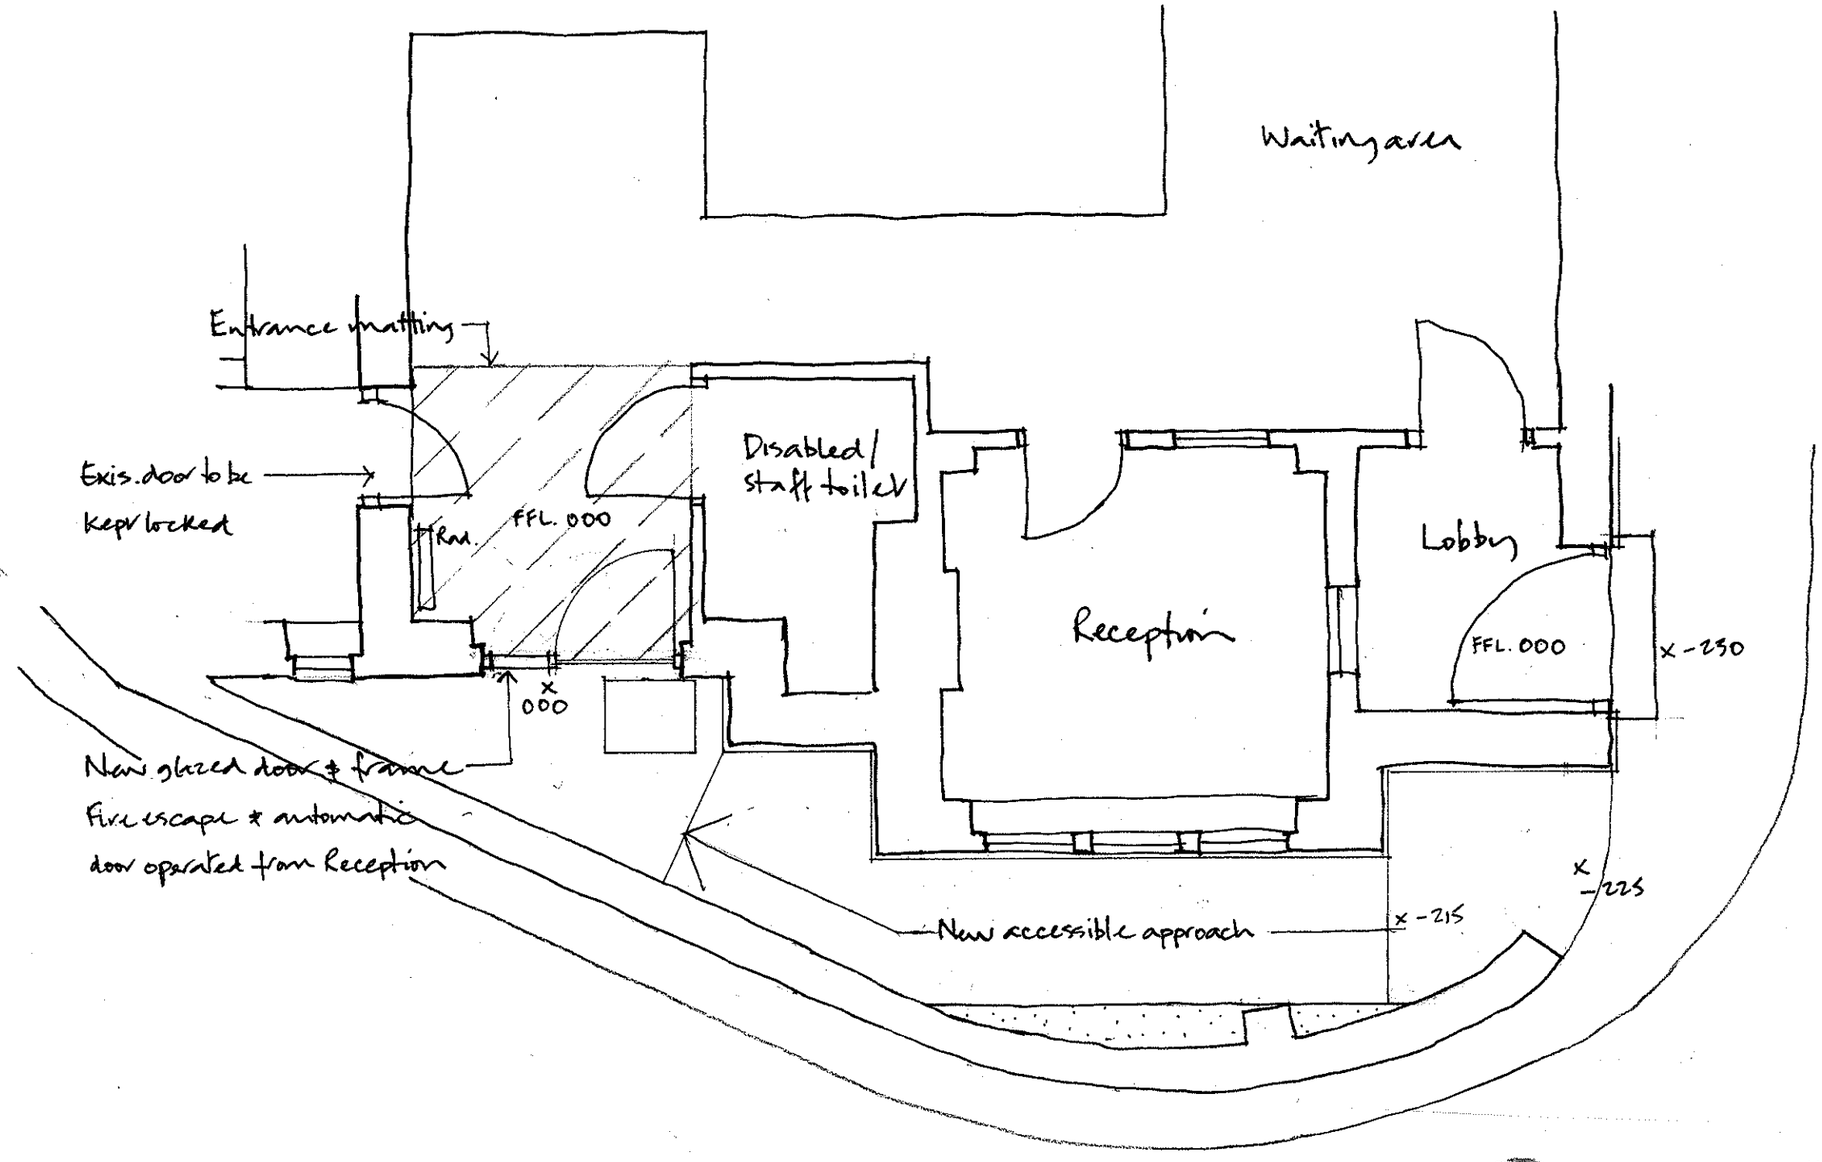


HIGH PEAK **ARCHITECTS** LTD

2nd Floor, Wharf House, Wharf Road, Whaley Bridge, High Peak, Derbys SK23 7AD
Tel: 01663 719717 Web: www.highpeakarch.com Email. hpa@highpeakarch.com

New Entrance — **Proposed**

Hayfield Doctor's Surgery — 1143.02

Scale: 1:50 @ A3 Date: November 2012 DO NOT SCALE OFF THIS DRAWING Rev: A