HPK/2013/0043

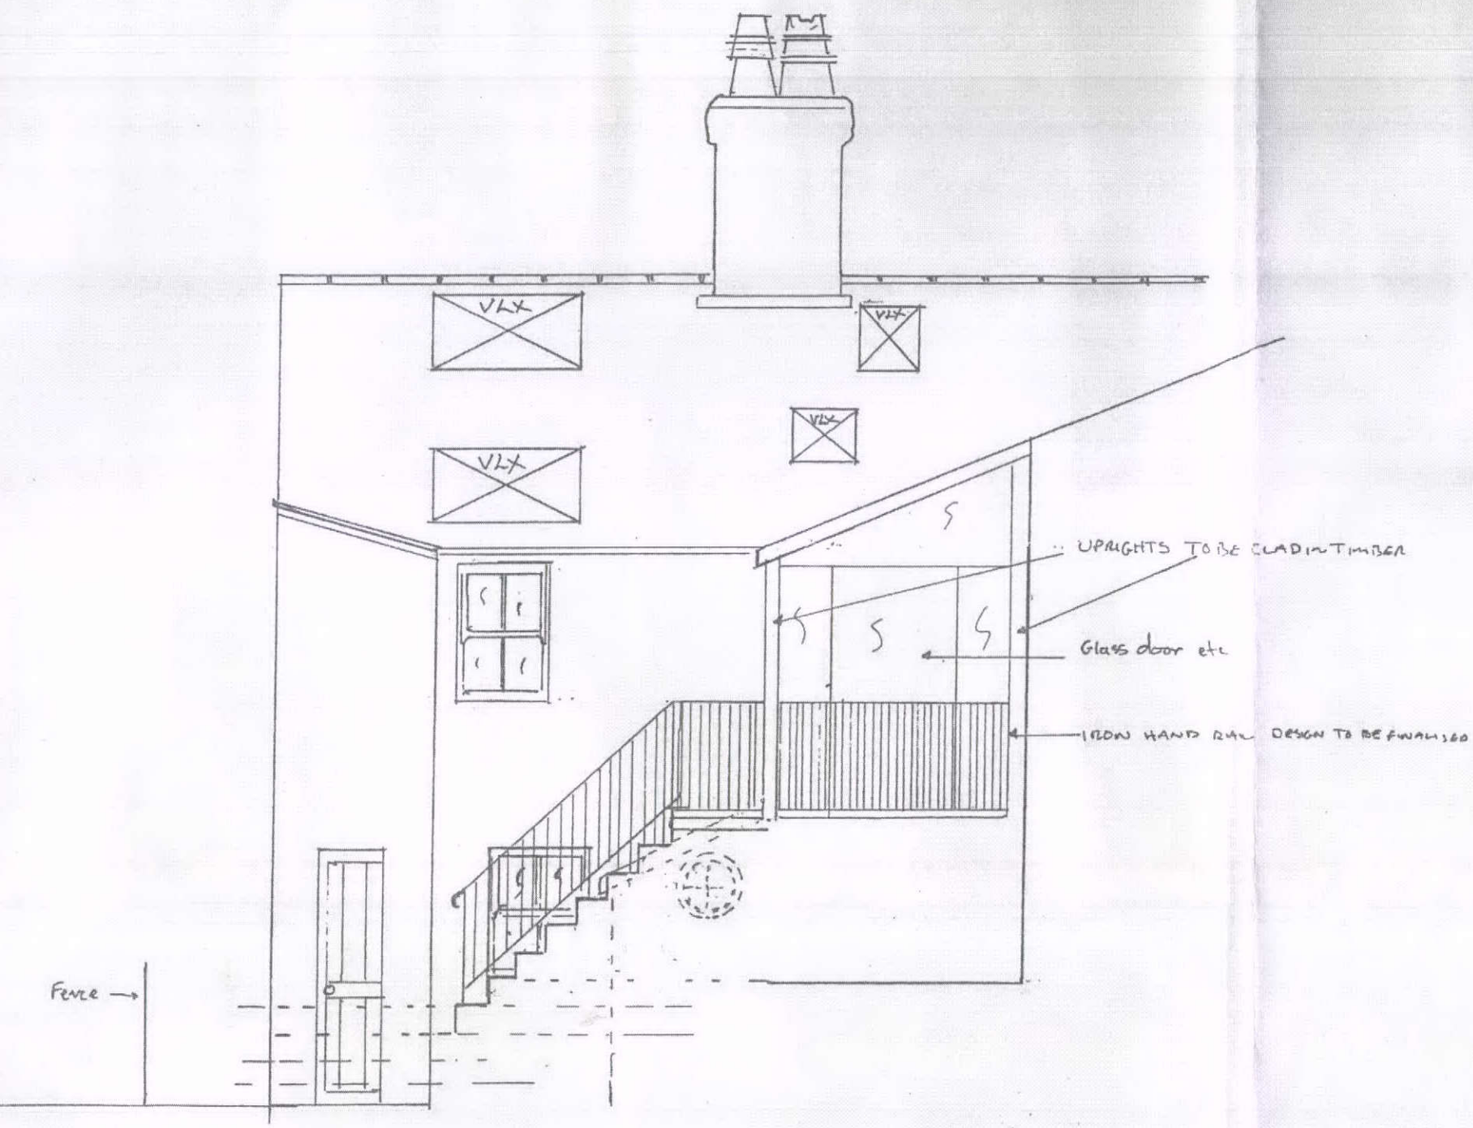

PROPOSED EAST ELEVATION
DRAWING No 4
SCALE 1-50

HIGH PEAK BOROUGH COUNCIL
POST ROOM
RECD 24 JAN 2013