



ELEVATION NORTH

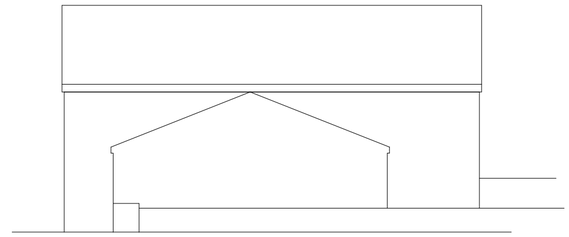


ELEVATION EAST



ELEVATION SOUTH

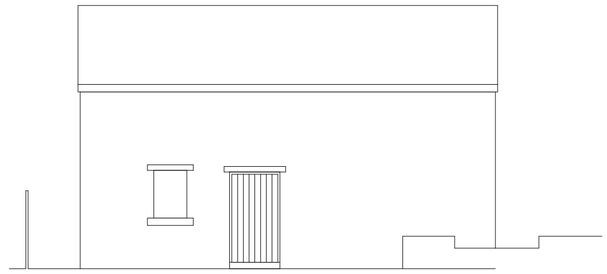

ELEVATION WEST

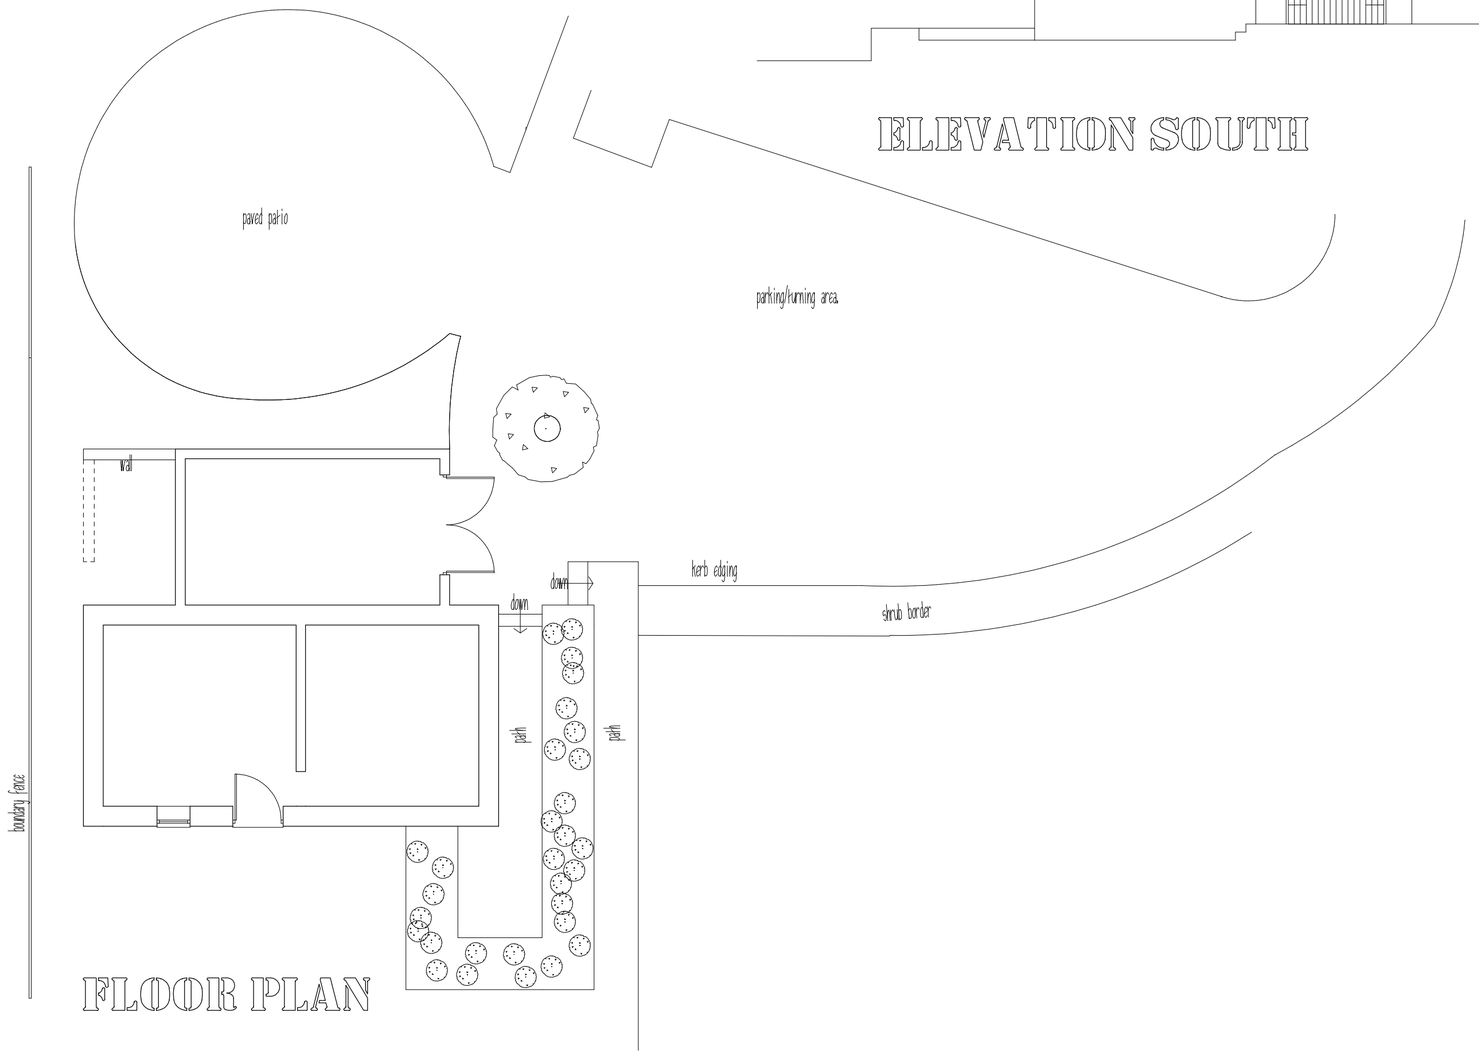

FLOOR PLAN

THIS DRAWING IS NOT TO BE COPIED OR REPRODUCED
WITHOUT THE PRIOR WRITTEN CONSENT OF PLANMART LTD.

PLANMART

Client:

Mr T Jackson,
122 Charlestown Road, Glossop. SK13 8LB.

Project:

Proposed conversion of outbuilding into dwelling

Title:

Existing plans and elevations.
planning details only.

Scale: 1:100 A2 sheet.

Drawn:	Date:
MH	Nov 2012
Project no.: 2442	Drawing no.: 2442-1

PLANMART LIMITED
53A High St. West, Glossop,
Derbyshire SK13 8AZ.
Tel: 01457 863153 E mail: planmart@btconnect.com