




ELEVATION SOUTH

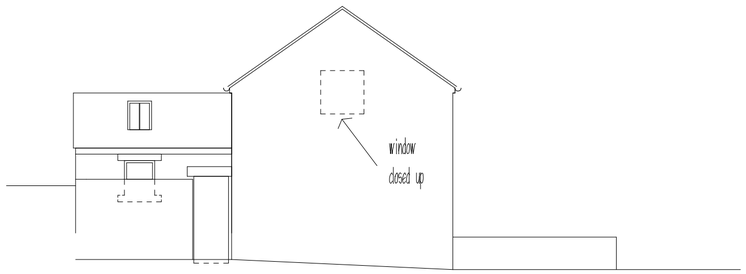


ELEVATION NORTH

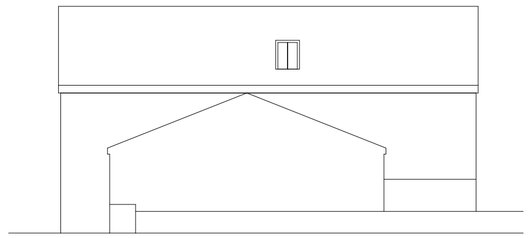


ELEVATION EAST

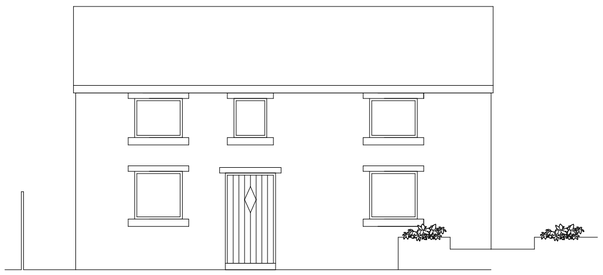

ELEVATION WEST

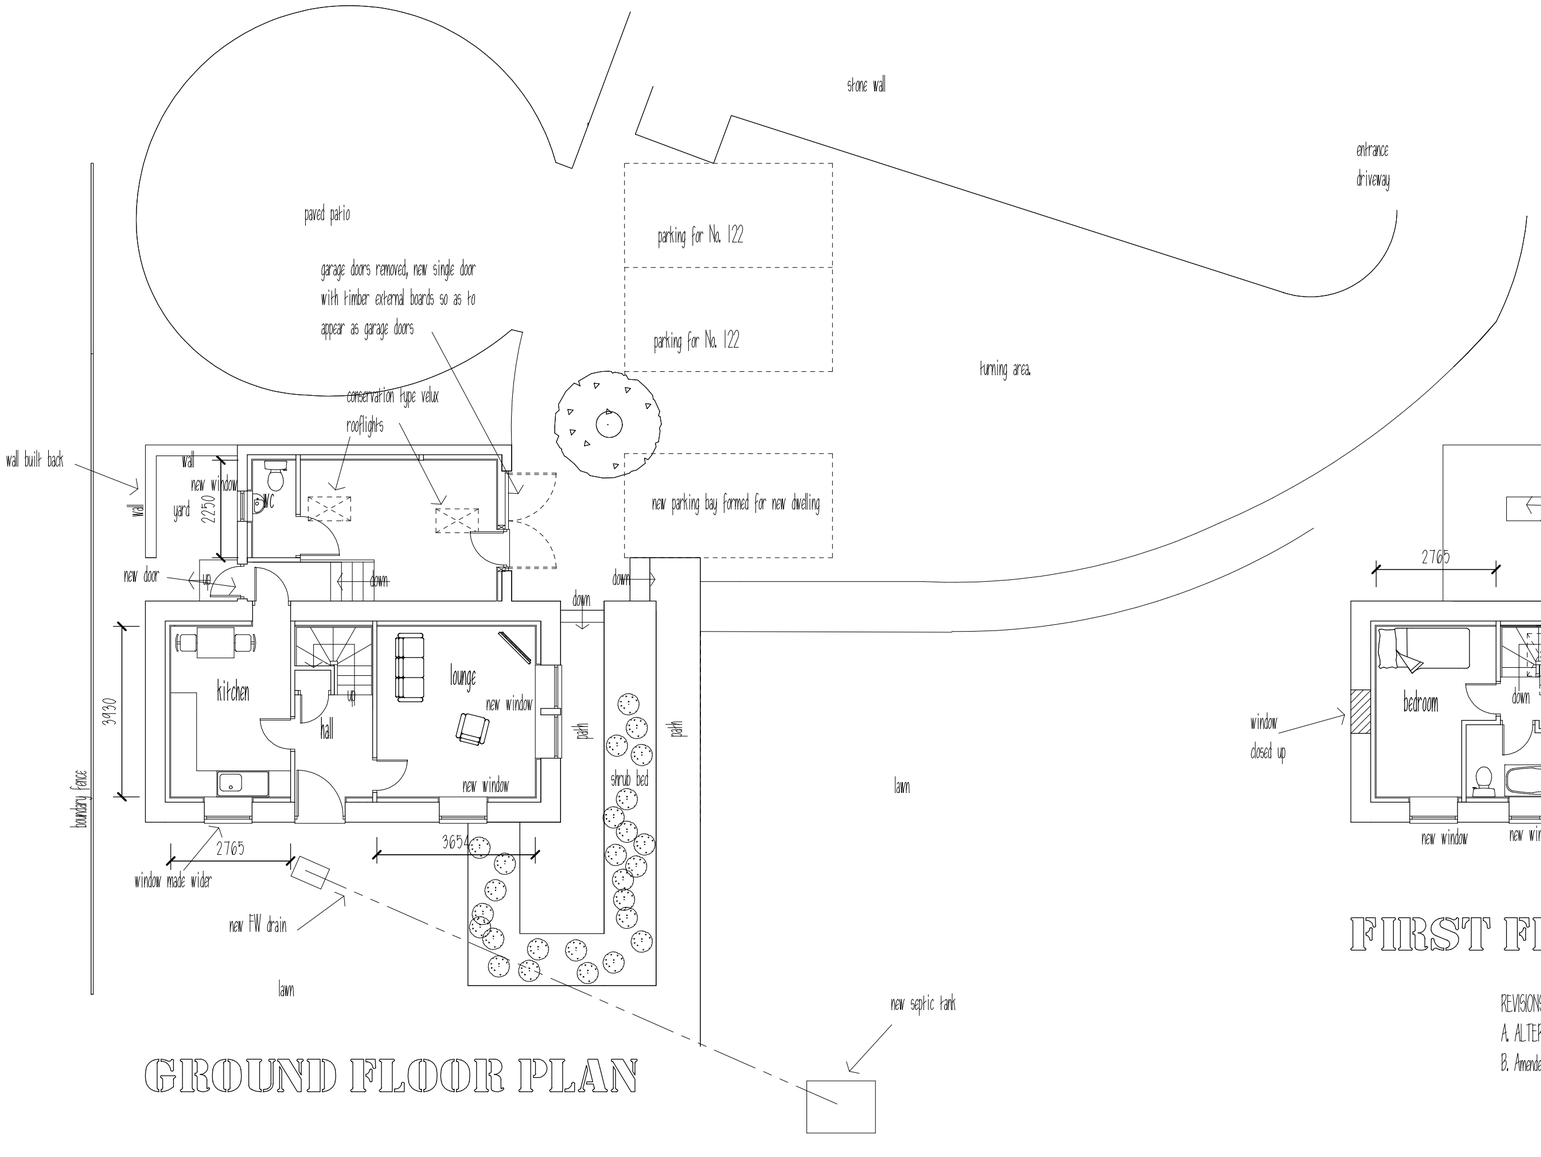

GROUND FLOOR PLAN

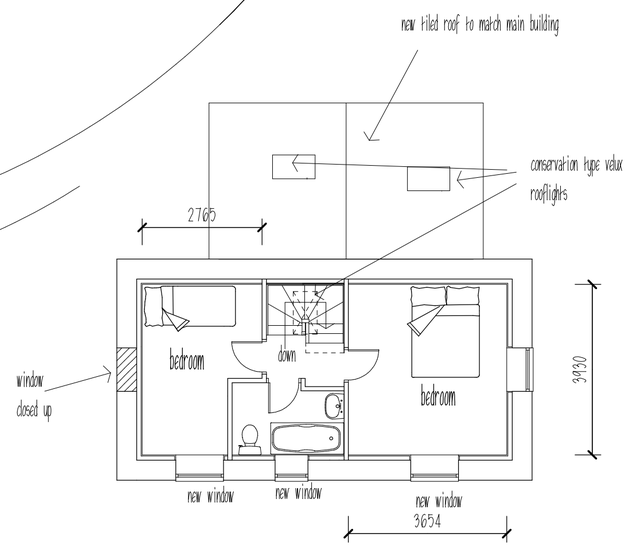

FIRST FLOOR PLAN

REVISIONS:
A. ALTERATIONS TO CLIENTS INSTR. 20.11.12
B. Amended to client req. 3.12.12.

THIS DRAWING IS NOT TO BE COPIED OR REPRODUCED
WITHOUT THE PRIOR WRITTEN CONSENT OF PLANMART LTD.

PLANMART

Client:

Mr T Jackson,
122 Charlestown Road, Glossop. SK13 8LB.

Project:

Proposed conversion of outbuilding into dwelling

Title:

Proposed plans and elevations.
planning details only.

Scale: 1:100 A2 sheet.

Drawn:	Date:
MH	Nov 2012
Project no.: 2442	Drawing no.: 2442-28

PLANMART LIMITED
53A High St. West, Glossop,
Derbyshire SK13 8AZ.
Tel: 01457 863153 E mail: planmart@btconnect.com