



HIGH PEAK BOROUGH COUNCIL
HPK/2013/100
REC'D 25 JAN 2013

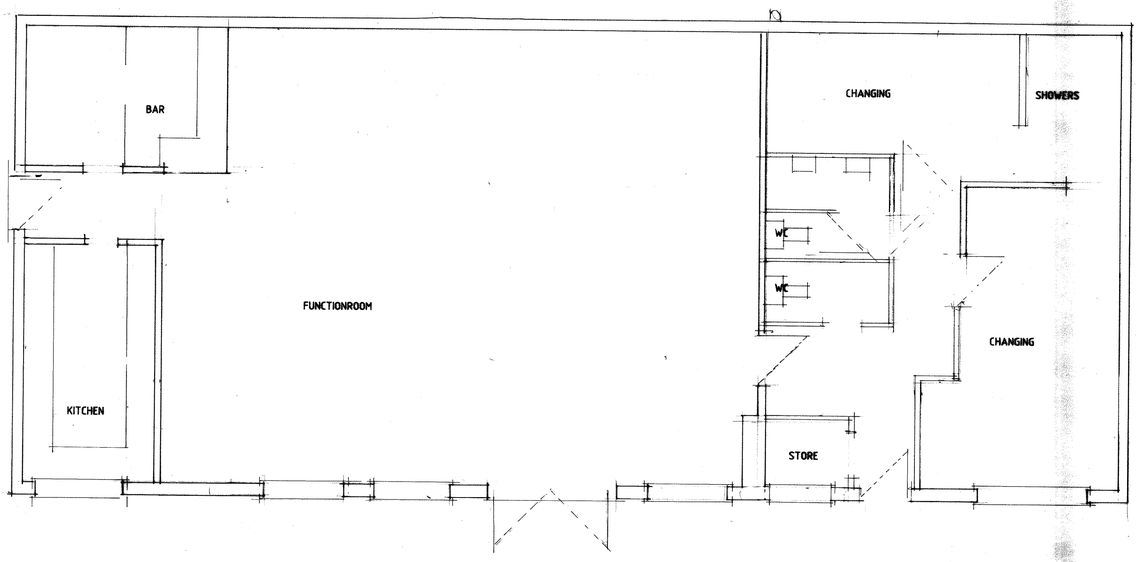


EXISTING FLOOR PLAN

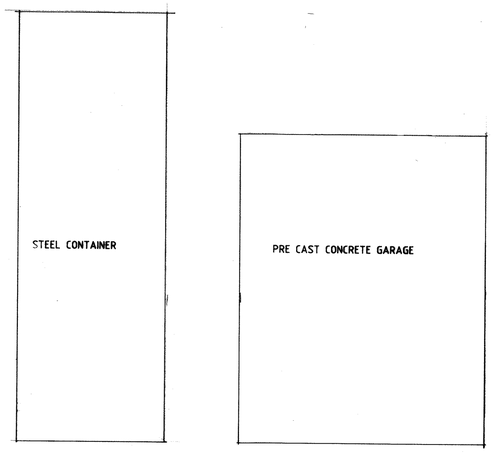

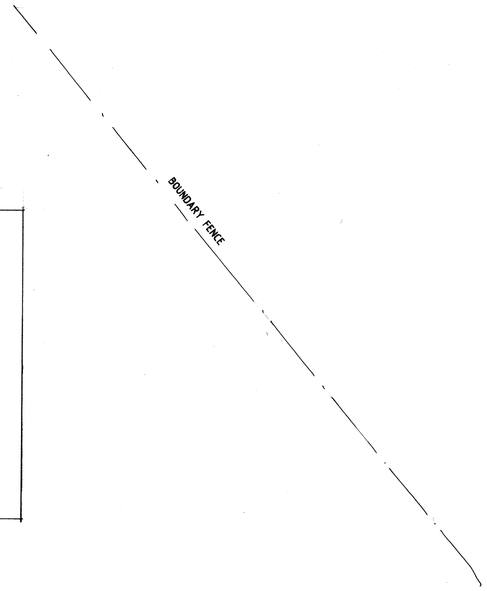

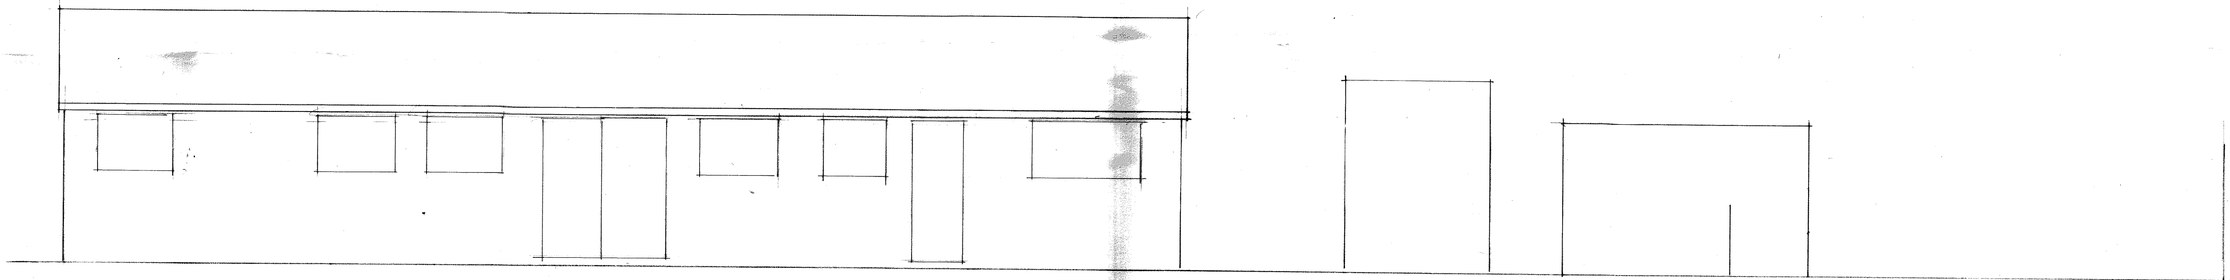

EXISTING ELEVATION TO PITCH

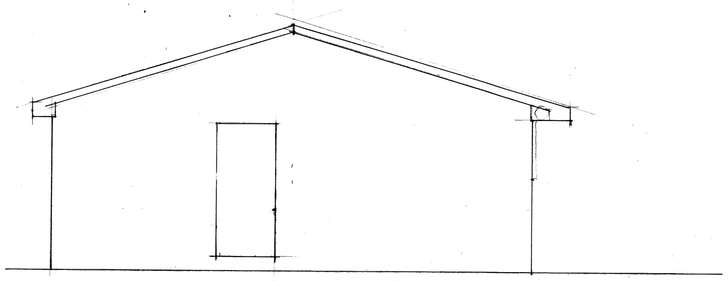

END ELEVATION

EXISTING DETAILS
HADFIELD ST ANDREWS CRICKET CLUB NEW SHAW LANE HADFIELD
SCALE 1/50