


HPK/2013/10
DOM
REC'D 2 5 JAN 2013

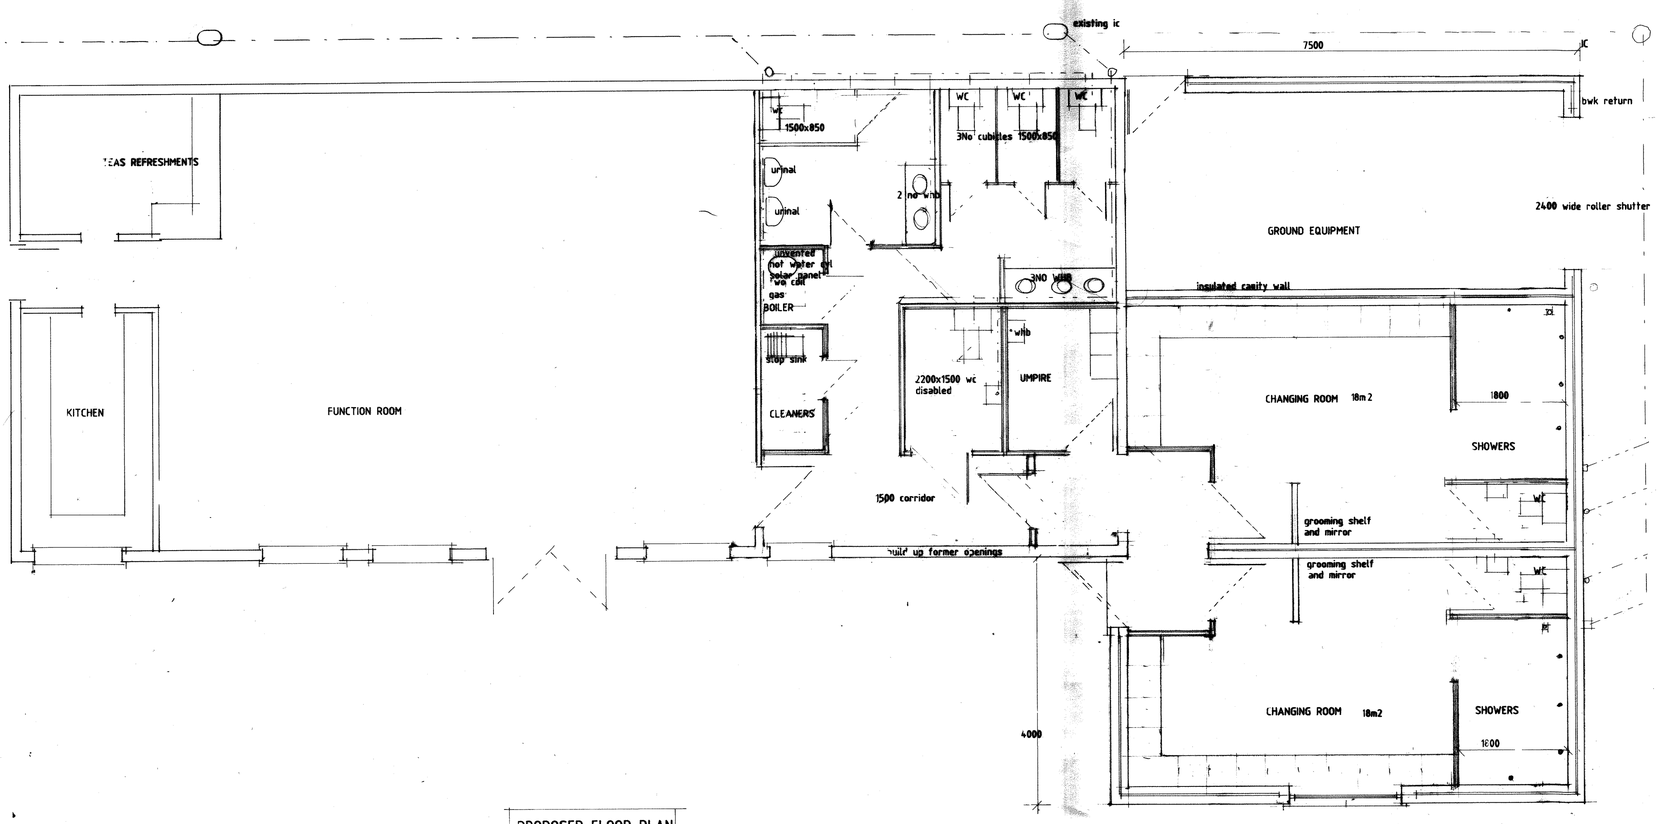


PROPOSED FLOOR PLAN

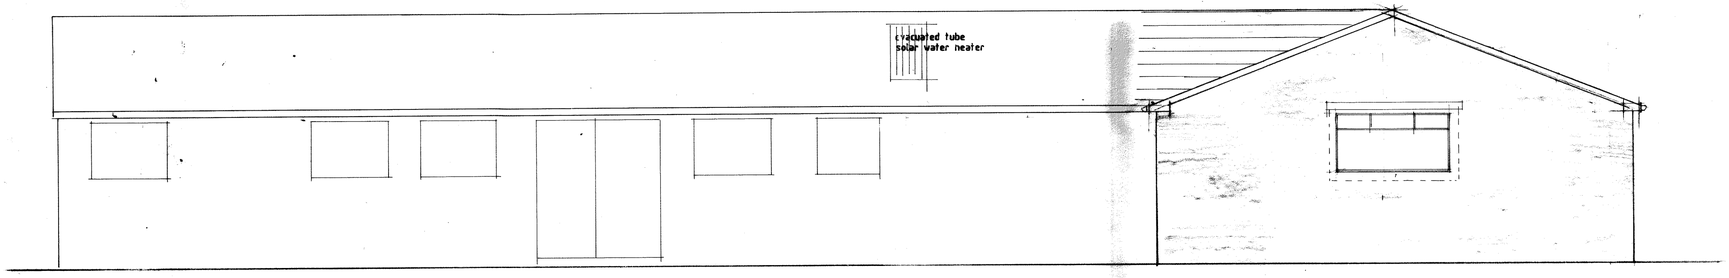


ELEVATION FACING PITCH

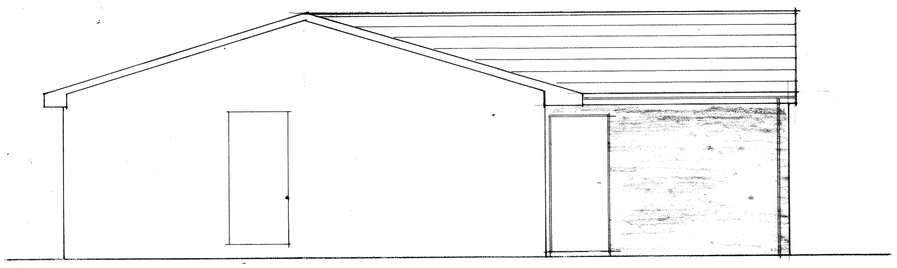

END ELEVATION

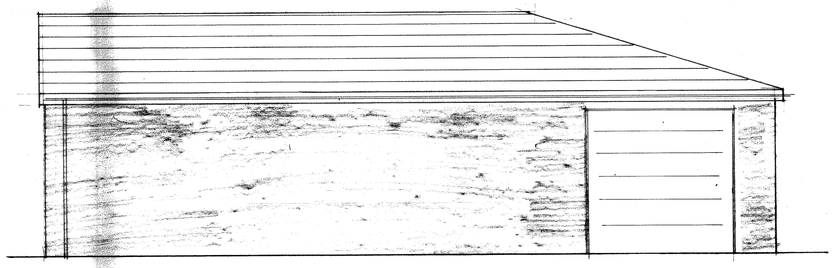

SIDE ELEVATION

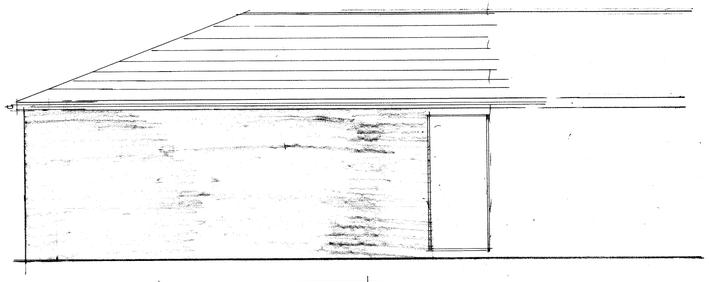

ELEVATION FACING CAR PARK

PROPOSED EXTENSION AND INTERNAL ALTERATIONS
HADFIELD SAINT ANDREWS CRICKET CLUB NEW SHAW LANE HADFIELD
SCALE 1/50