

SCALE 1 : 100
SCALE 1 : 1


0m 1m 2m 4m 6m 8m 10m
0m 10mm 20mm 40mm 60mm 80mm 100mm

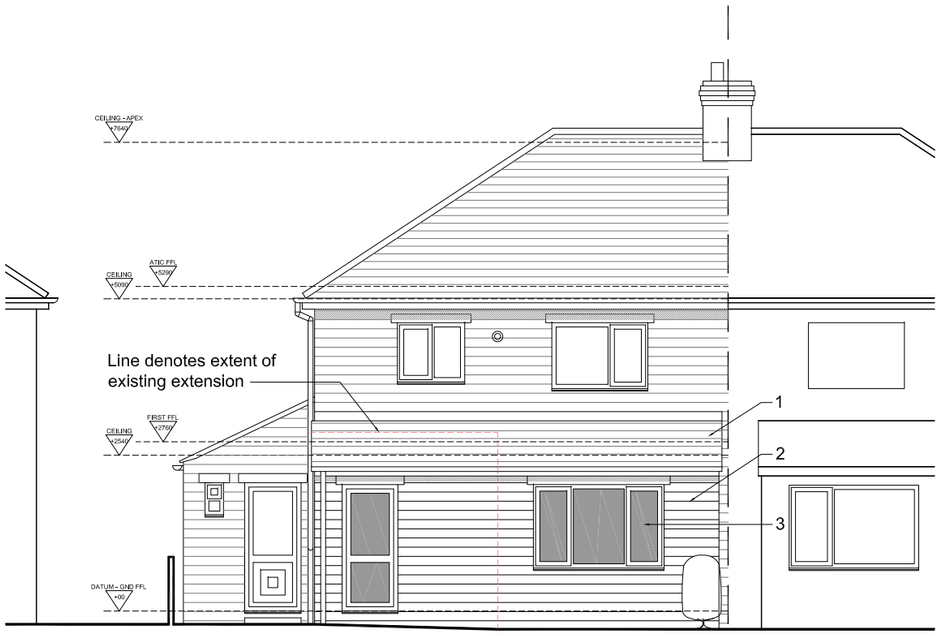



E1: WEST ELEVATION

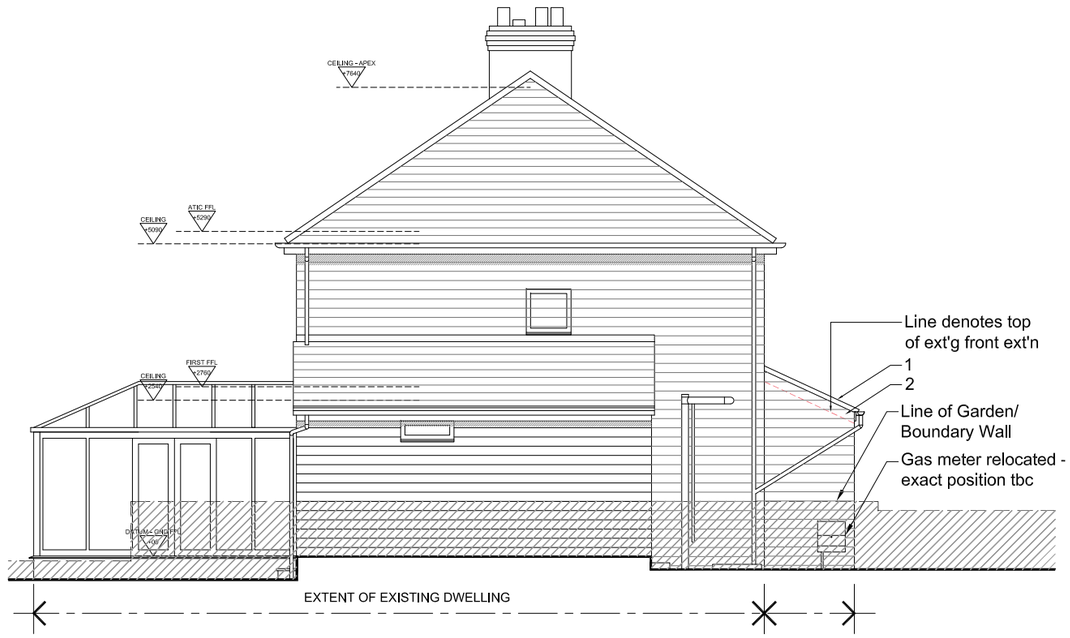


E2: NORTH ELEVATION

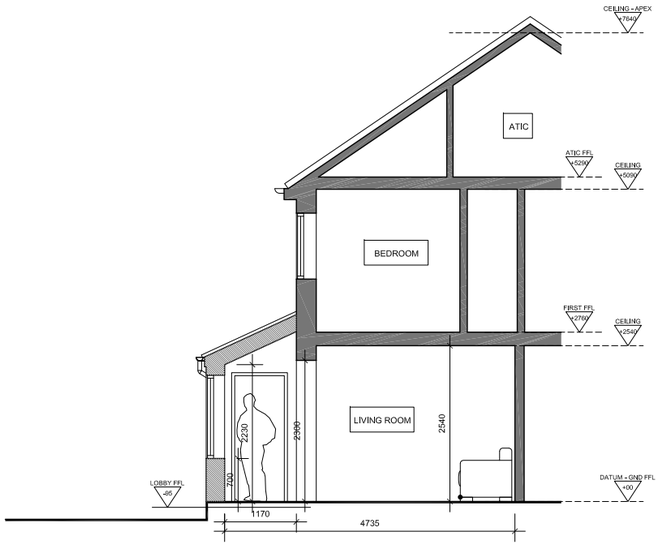


A-A: SECTION A-A

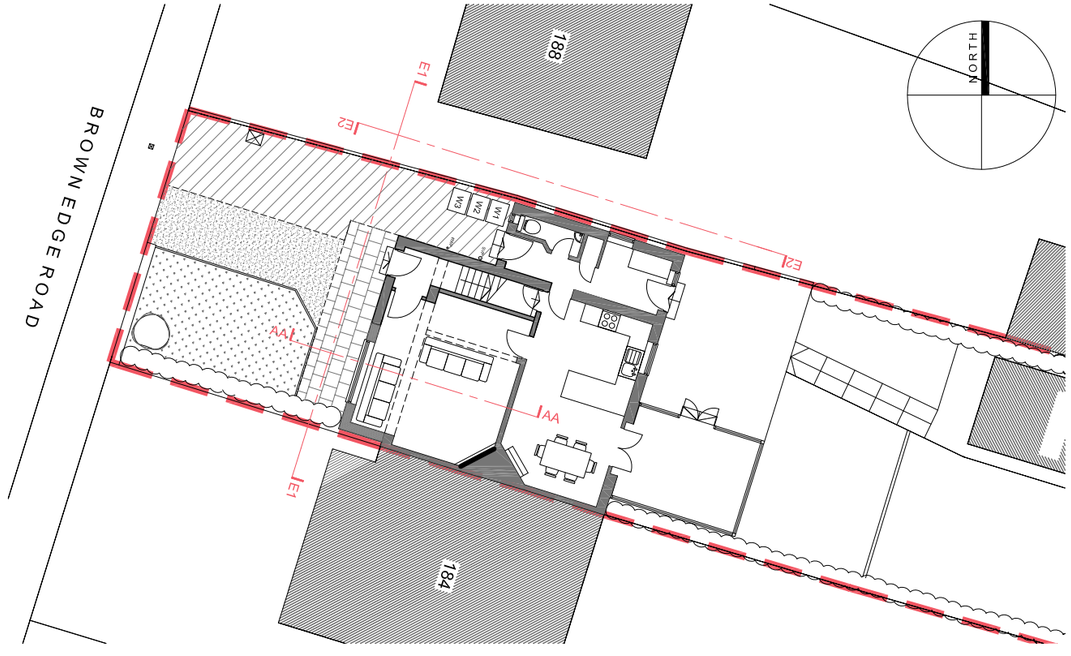


SECTION/ELEVATION LOCATION PLAN
SCALE - 1:200

Notes

Dimensions to be verified on site. Figured dimensions to take preference to those scaled; do not scale from drawings. All discrepancies to be clarified with project Architect.

This drawing is the property and copyright of AGArchitecture and is issued on the condition it is not reproduced, retained or disclosed to any unauthorised person(s), either wholly or in part without the written consent of AGArchitecture.

Ordnance Survey material is used with the permission of The Controller of the HMSO, © Crown Copyright AR 159870.

Revisions

| Rev | Date | Text |
|---|---|---|
| * | ** ** ** | *** |

## Materials Key

1 = Concrete tiles to match existing
2 = Stone/Stone-effect concrete blocks to match existing
3 = White UPVC windows/doors to match existing
4 = Reconstituted stone lintel to match existing

| | |
|---|---|
| Client | Mr & Mrs Derbyshire |
| Project | 186 Brown Edge Road |
| Drawing | Proposed Elevations & Section |

| | |
|---|---|
| Date | January 2013 |
| Scale | 1:100 @ A3 |
| Dwg. no. | P03-P101 |


AG Architecture
7 Peak View Sterndale M'r. Buxton SK17 9QB
t: 07865 447295 e: gilbert-alex@sky.com