
All levels and dimensions must be checked on site by contractor prior to commencement of works. Any variations must be reported to Ryan Brookes, client and Local Authority.
All information hereon in is the copyright of Ryan Brookes. Copying in full or in part is forbidden without the written permission from Ryan Brookes.

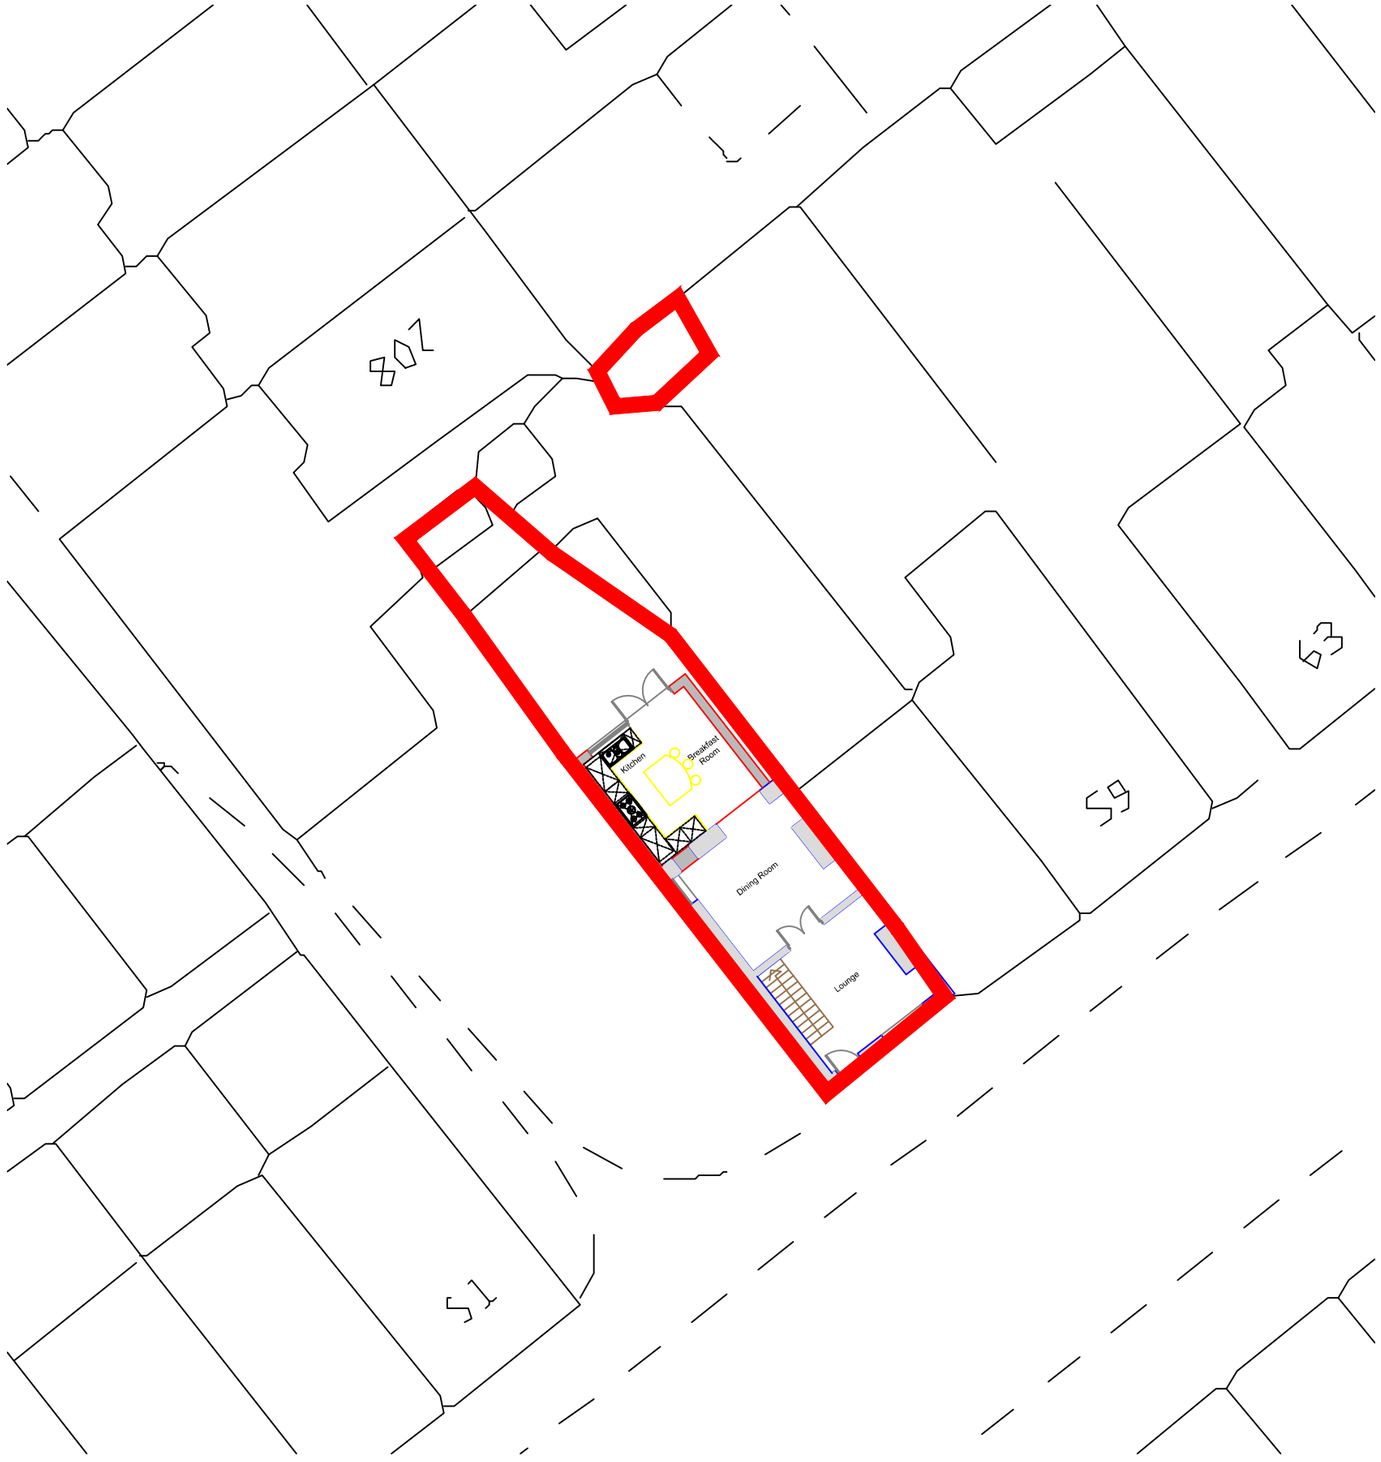

Proposed Site Plan - 1:200

N

Revision: -			
Project: PROPOSED EXTENSION TO 55 BROSSCROFT HADFIELD	Drawing Number: 157-2.02		
Drawing Title: LOCATION & BLOCK PLAN	Revision:	Drawn By:	Scale: 1:200
		Date: JAN 13	