Application Site Boundary

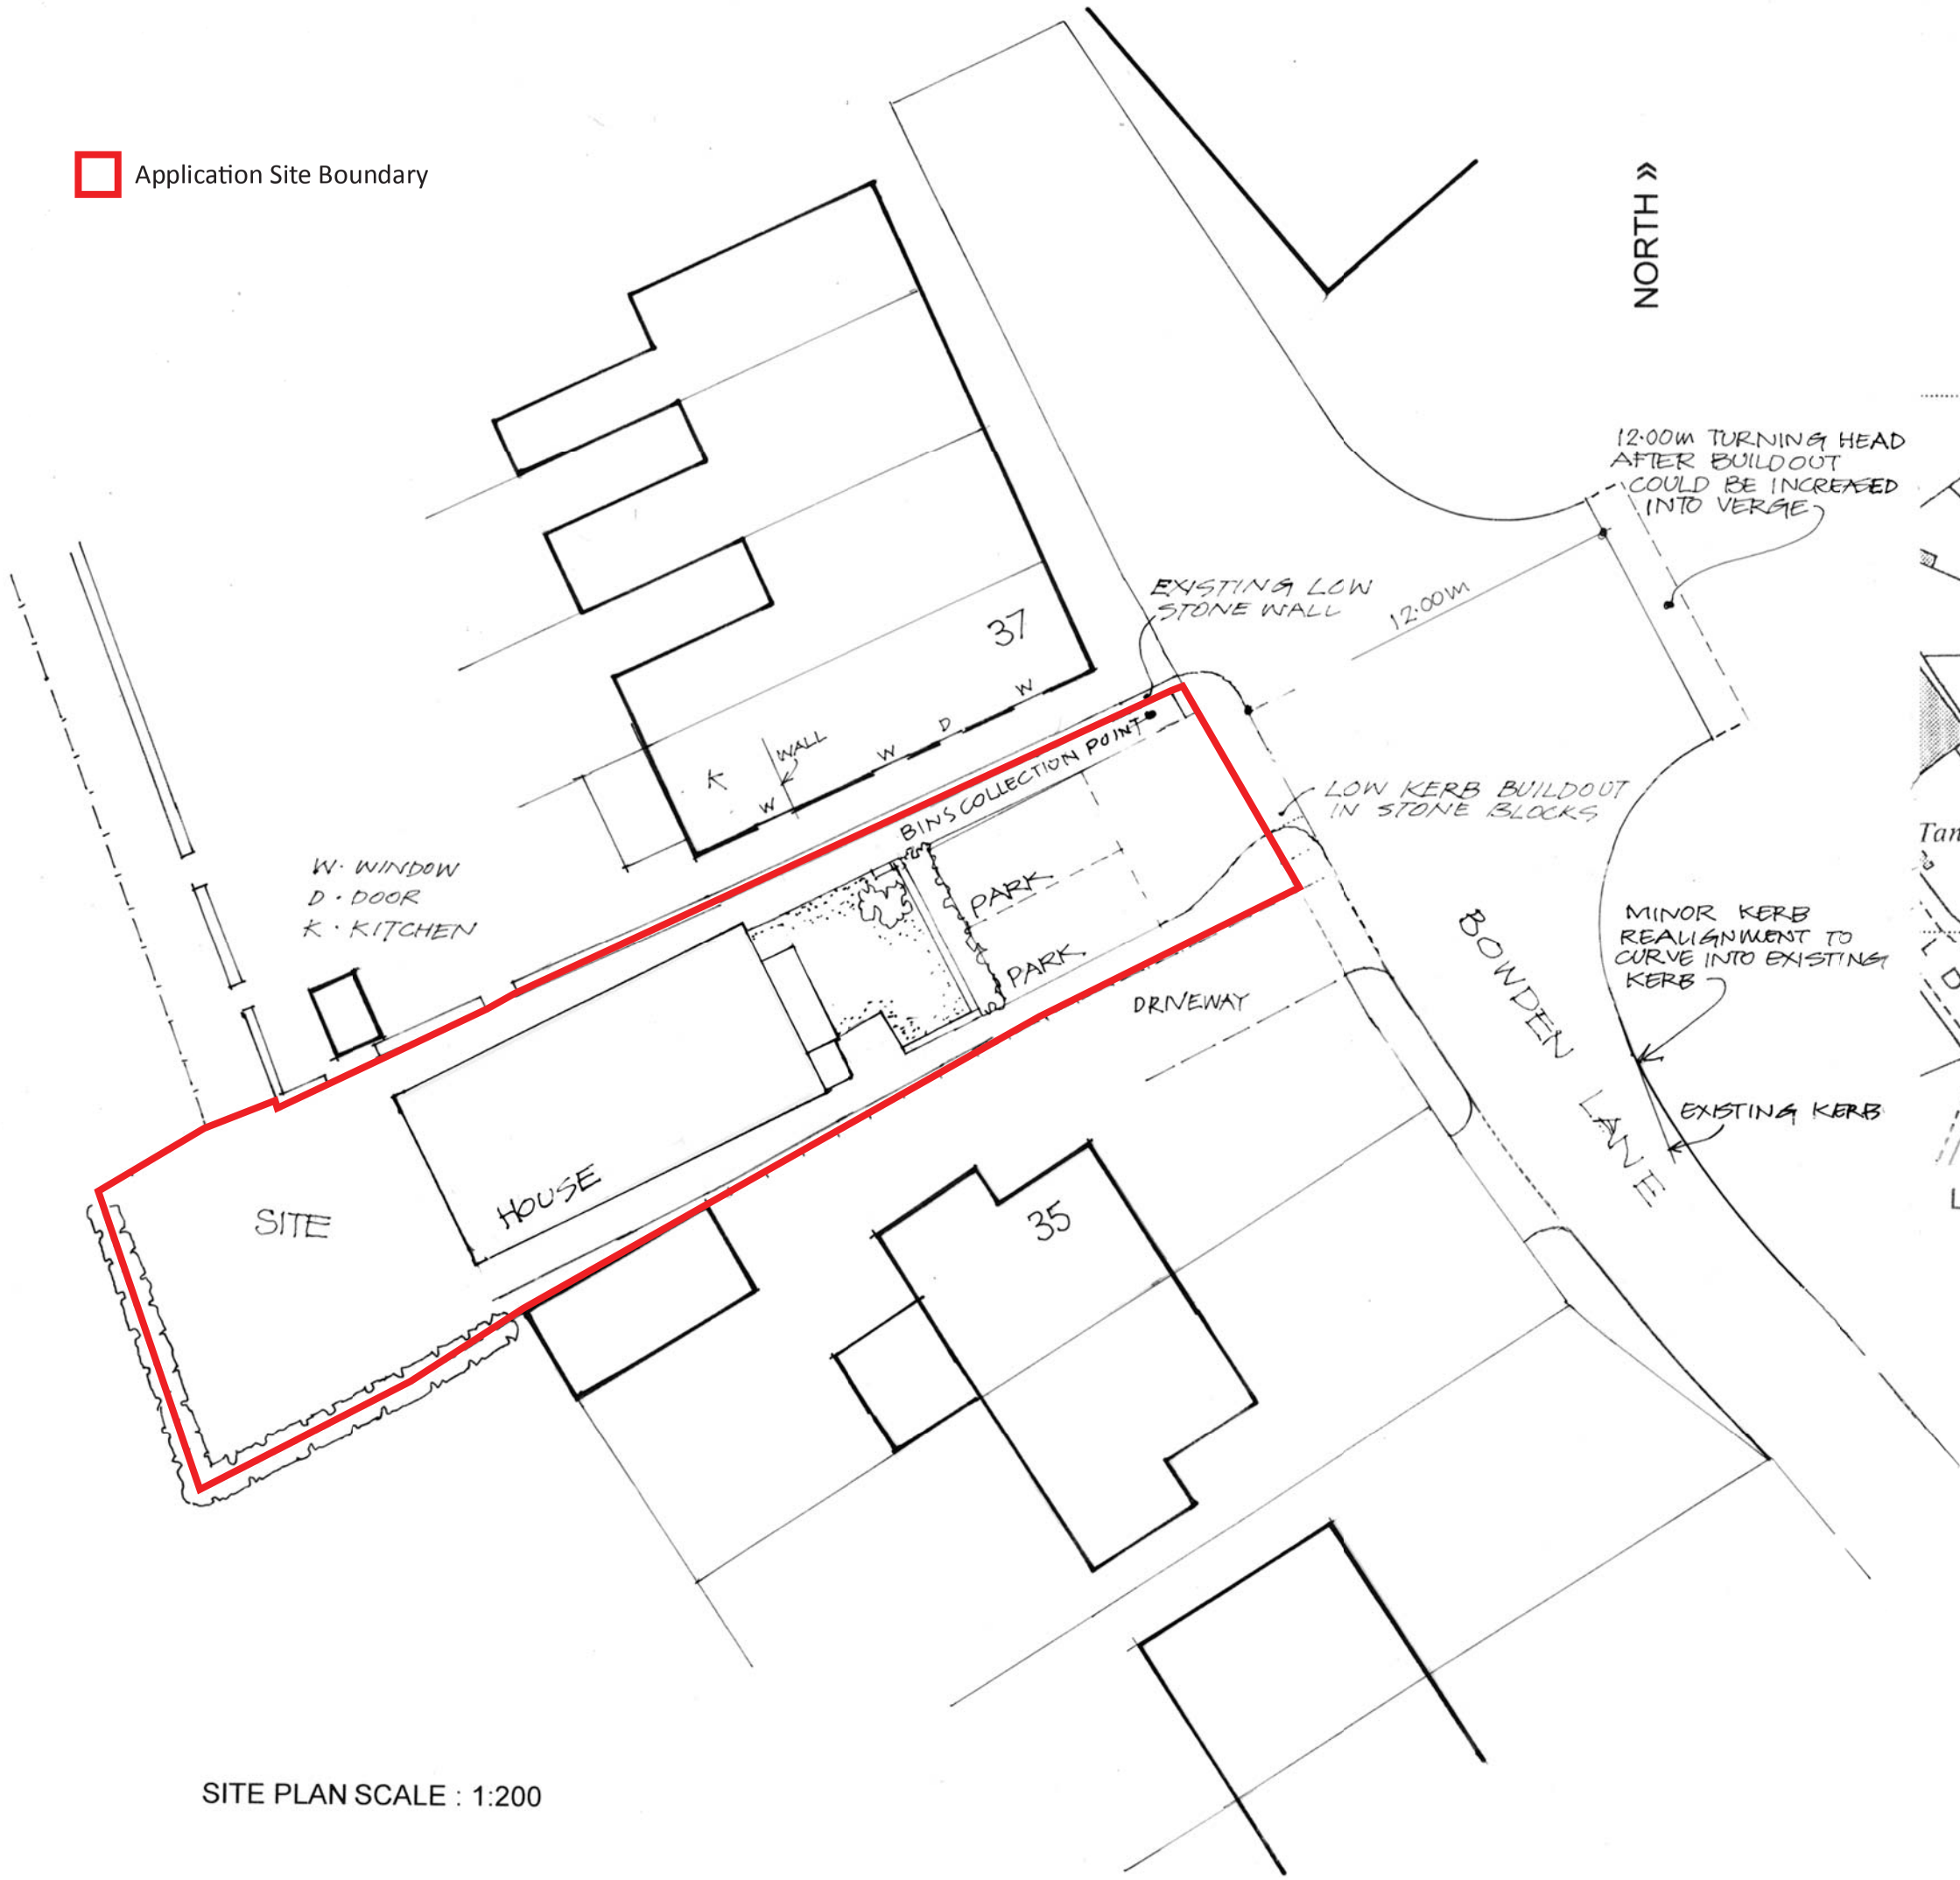

SITE PLAN SCALE : 1:200

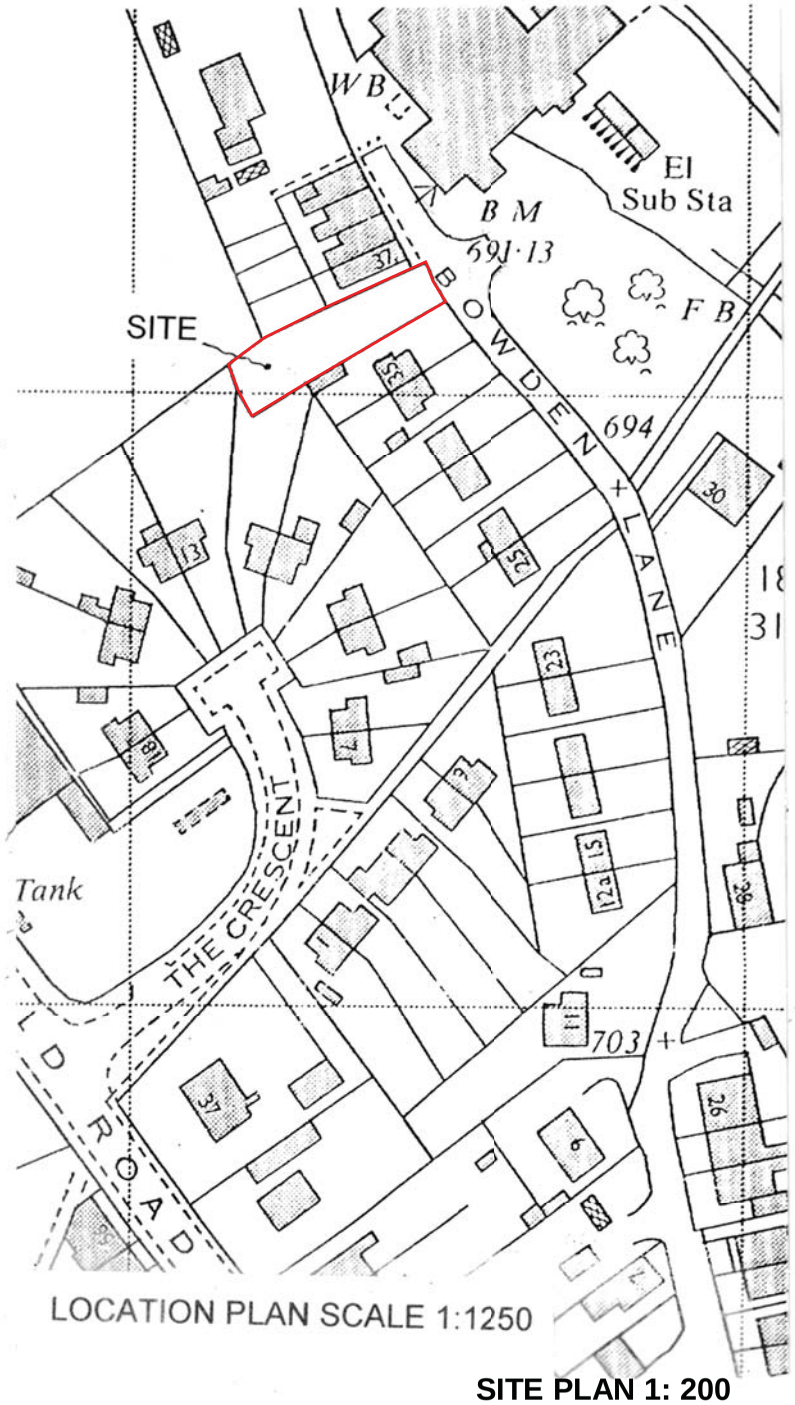

LOCATION PLAN SCALE 1:1250

SITE PLAN 1: 200
LOCATION PLAN 1:1250

Parr *associates*
chartered town planning and development consultants

189 Woodford Road Poynton Stockport SK12 1EH
Telephone 01625 871105
e mail winstonparr@btconnect.com

applicant
Kapetil Limited

location
Between 35-37 Bowden Lane
Chapel en le Frith Derbyshire

proposal
Proposed detached house

scale: 1:200 + 1:1250
date: 28.01.2013

job number: **257**
revision: **Rev 3**

plan number
257.01