John F. Lomas, M.R.I.C.S., M:B.Eng
Rothbury
Chapel Road
Hayfield
High Peak SK22 2JF
Tel. 01663 745186

HPK/2013/0042

HIGH PEAK BOROUGH COUNCIL
POST ROOM
REC'D 6 FEB 2013

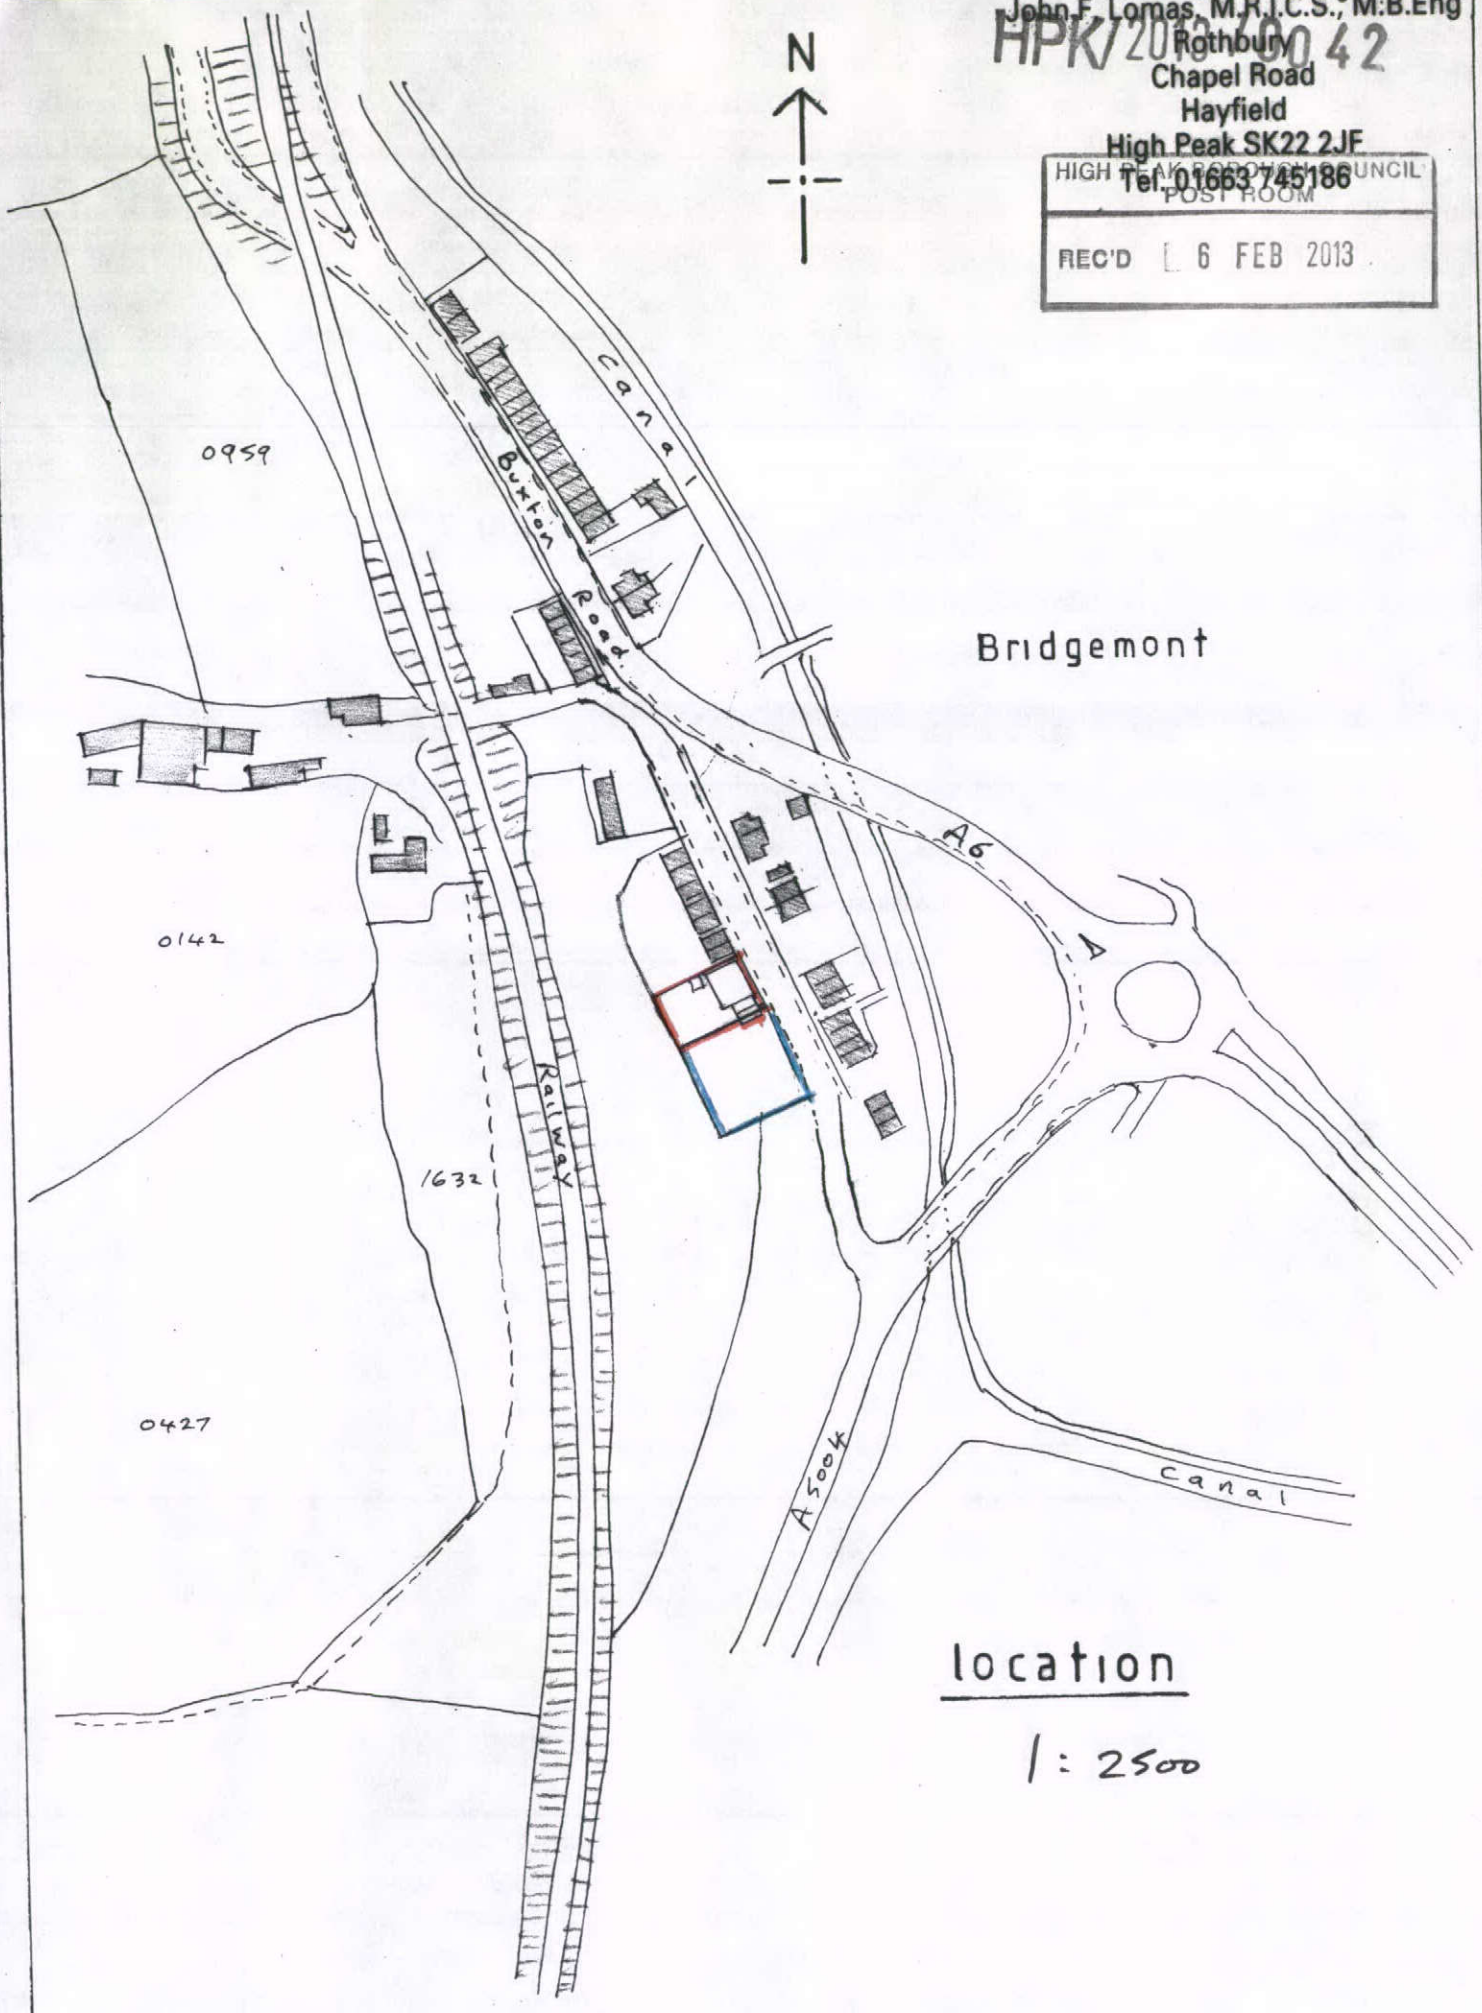

location

1 : 2500