FIRST (PART)

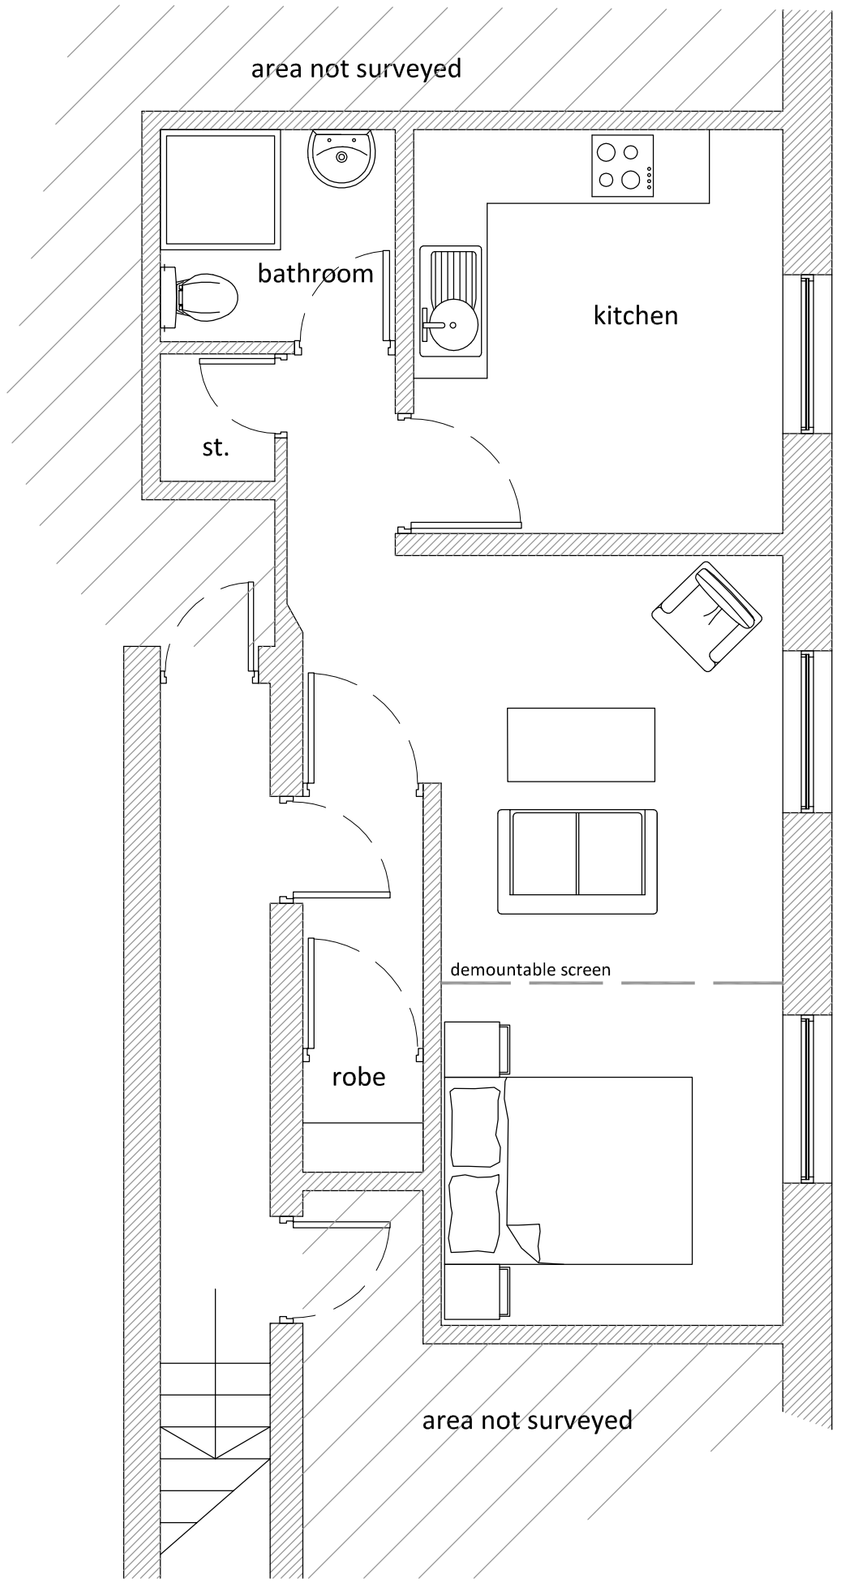

GROUND (PART)

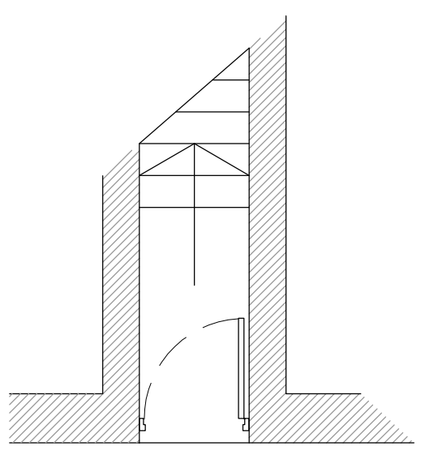

LOCATION PLAN 1:500

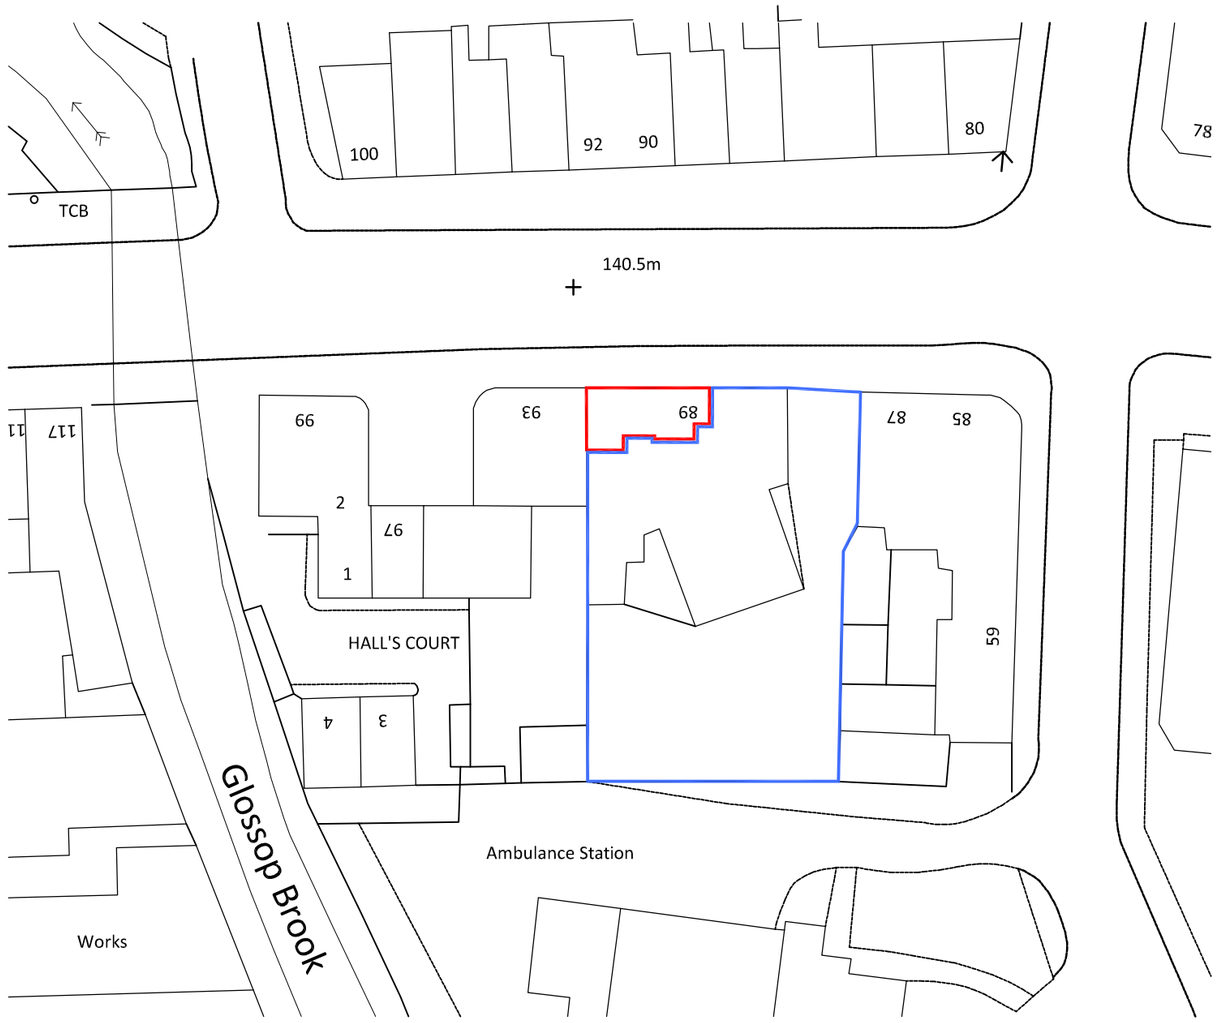

LOCATION PLAN 1:1250

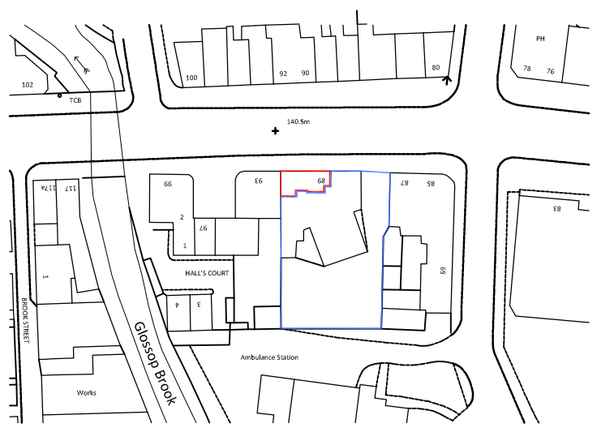

stamford wing
chartered surveyors & building consultants

Client BAKER SOLICITORS

Project 89 High Street West
Glossop
Derbyshire

PROPOSED LAYOUT

Ref. J1013026

Scale @ A2 1 : 50

Date Jan 2013

Drwg. No. J1013026-02