


HPK/2013/0036
- 6 FEB 2013

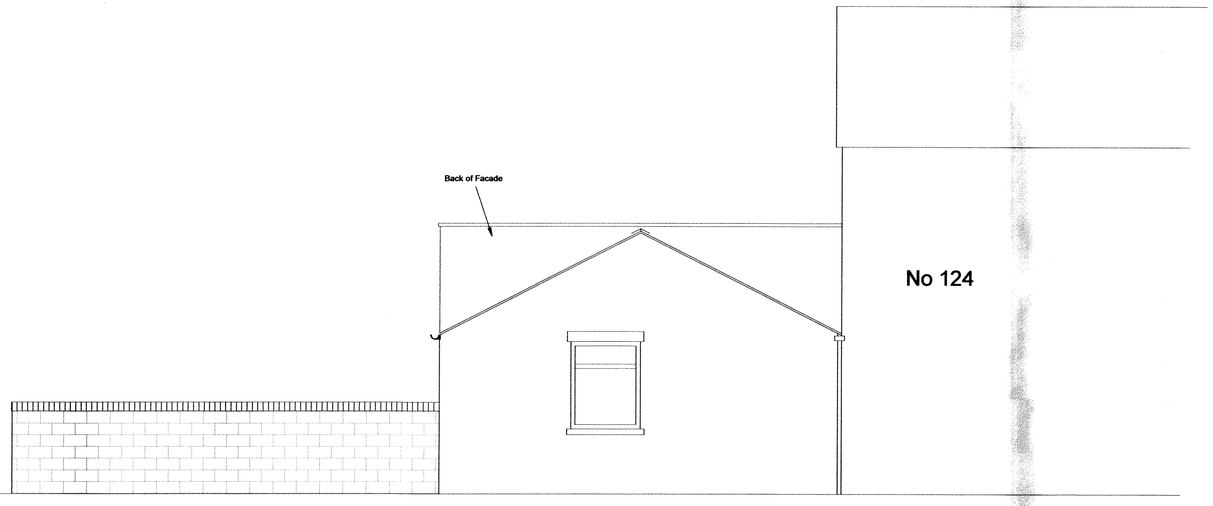


REAR VIEW
SCALE 1:50

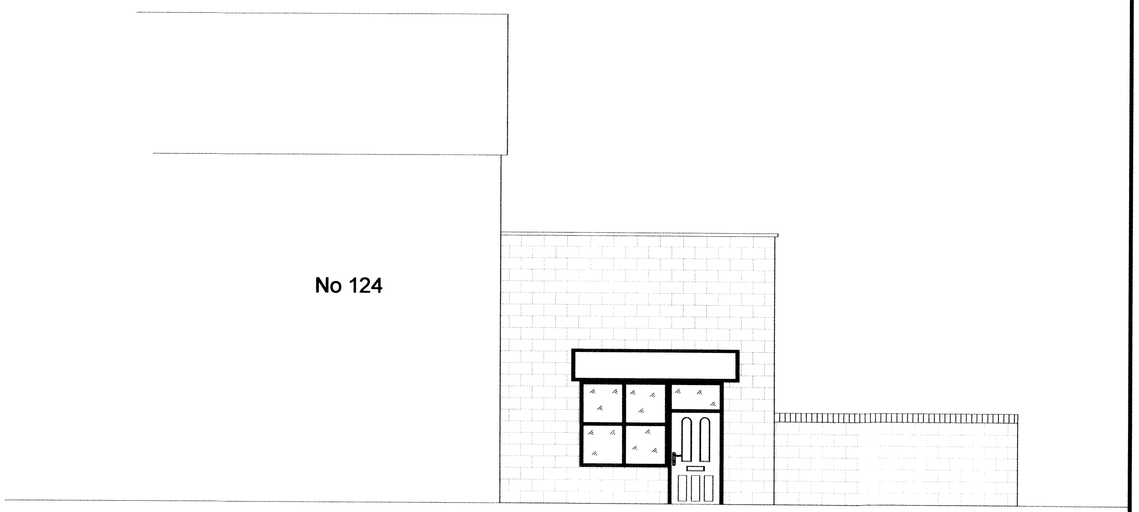

FRONT VIEW
SCALE 1:50

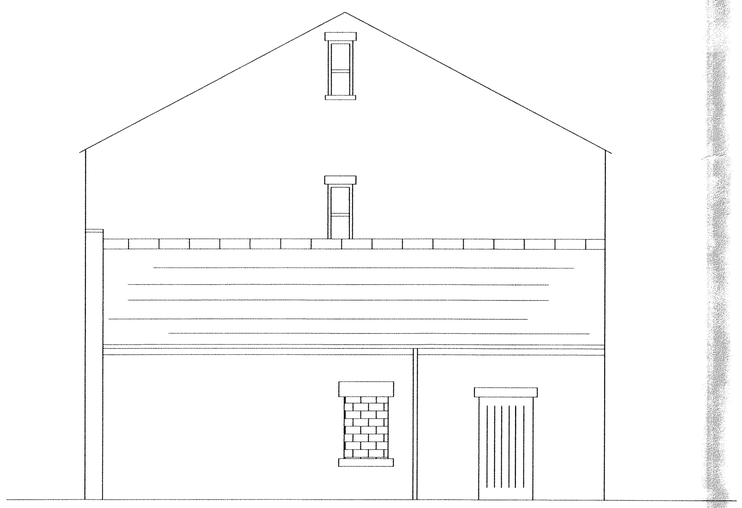

EXISTING VIEW FROM YARD
SCALE 1:50

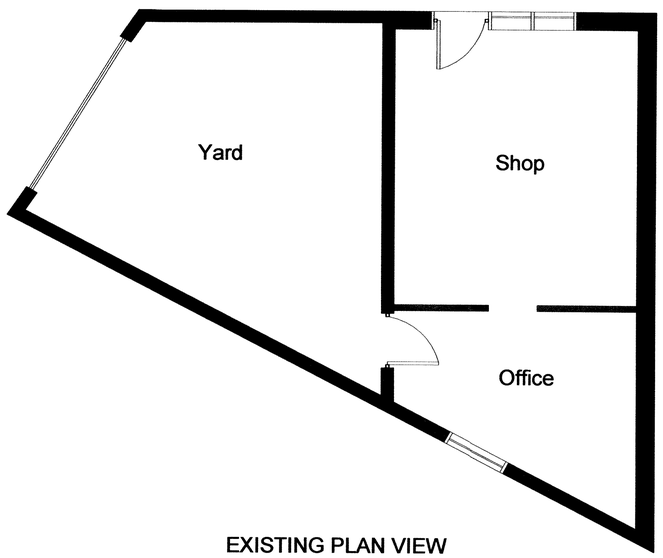

EXISTING PLAN VIEW
SCALE 1:50

04-02-13	B	amended rear elevation
DATE	N0	REVISION

Client
Mr M. Jubb

Address
124a Victoria Street
Glossop
SK13 8JF

Drawing
Existing Layouts

Dwg No	MJ001		Rev B
Scale	1:50@A1		
Drawn	DW	Date	14-01-2013
Chkd	MJ	Date	16-01-2013

Dwg Location