0	SCALE 1:50	10m
0	SCALE 1:100	20m
0	SCALE 1:200	40m
0	SCALE 1:500	100m
0	SCALE 1:1250	250m

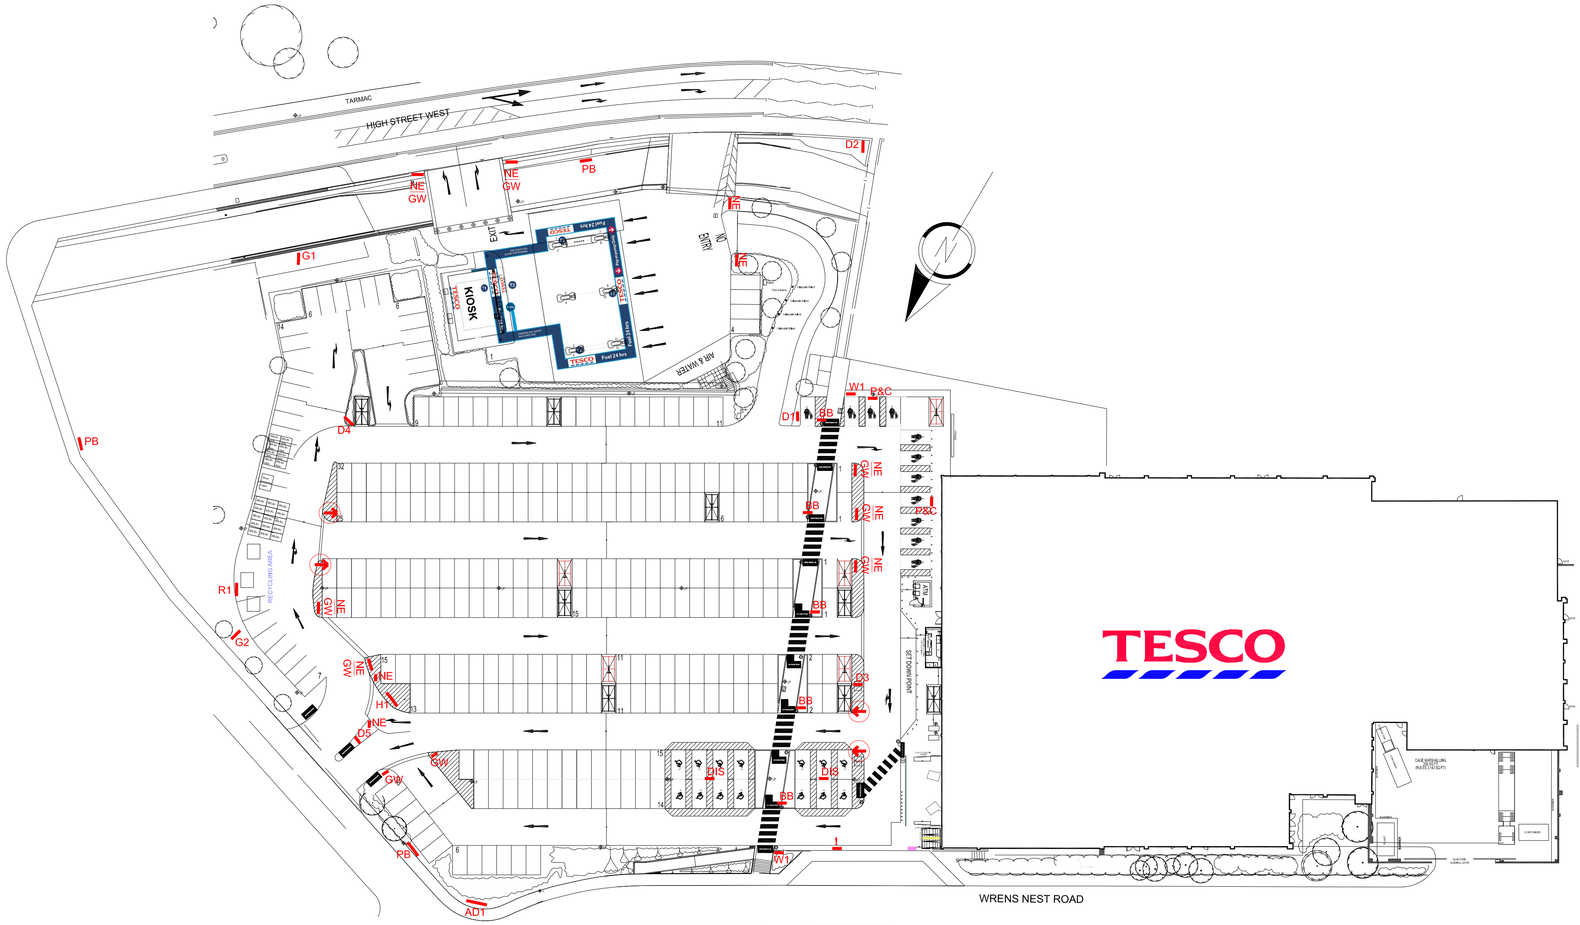

PROPOSED SIGNAGE LOCATION PLAN 1:500

PLEASE REFER TO SIGNAGE DETAIL SHEETS FOR SIGN SIZES

REV	NOTE	DR	CH	DATE

DRAWING STATUS

	SKETCH		BUILDING REGS
	PRELIMINARY		TENDER
	APPROVAL		CONSTRUCTION
	PLANNING		AS BUILT

darntonegs
BUILT ENVIRONMENT CONSULTANCY
LEEDS LONDON BRISTOL WARWICK

Leeds Office:
The Coach House, Monk Fryston Hall, Monk Fryston, Leeds, LS25 5DU
T: 01977 681001 F: 01977 681006 www.darntonegs.com

CLIENT
Tesco Stores Ltd

PROJECT
GLOSSOP Refresh

DRAWING
PROPOSED SITE PLAN-SIGNAGE

SCALE @ A1
1:500

DATE	DRAWN	CHECKED
29.01.2013	MS	-

8624 (90) 03 -

© COPYRIGHT. ALL RIGHTS RESERVED.
THIS DRAWING MUST NOT BE REPRODUCED WITHOUT PERMISSION.
THIS DRAWING MUST BE READ IN CONJUNCTION WITH ALL RELEVANT CONSULTANTS/SPECIALIST DRAWINGS/INFORMATION.
THIS DRAWING MUST NOT BE USED FOR CONSTRUCTION UNLESS ISSUED FOR CONSTRUCTION.
ALL DIMENSIONS ON THIS DRAWING ARE IN MILLIMETRES (UNLESS OTHERWISE STATED).
DO NOT SCALE FROM THIS DRAWING.