Disabled Parking Sign & Parent and Child Non-Illuminated

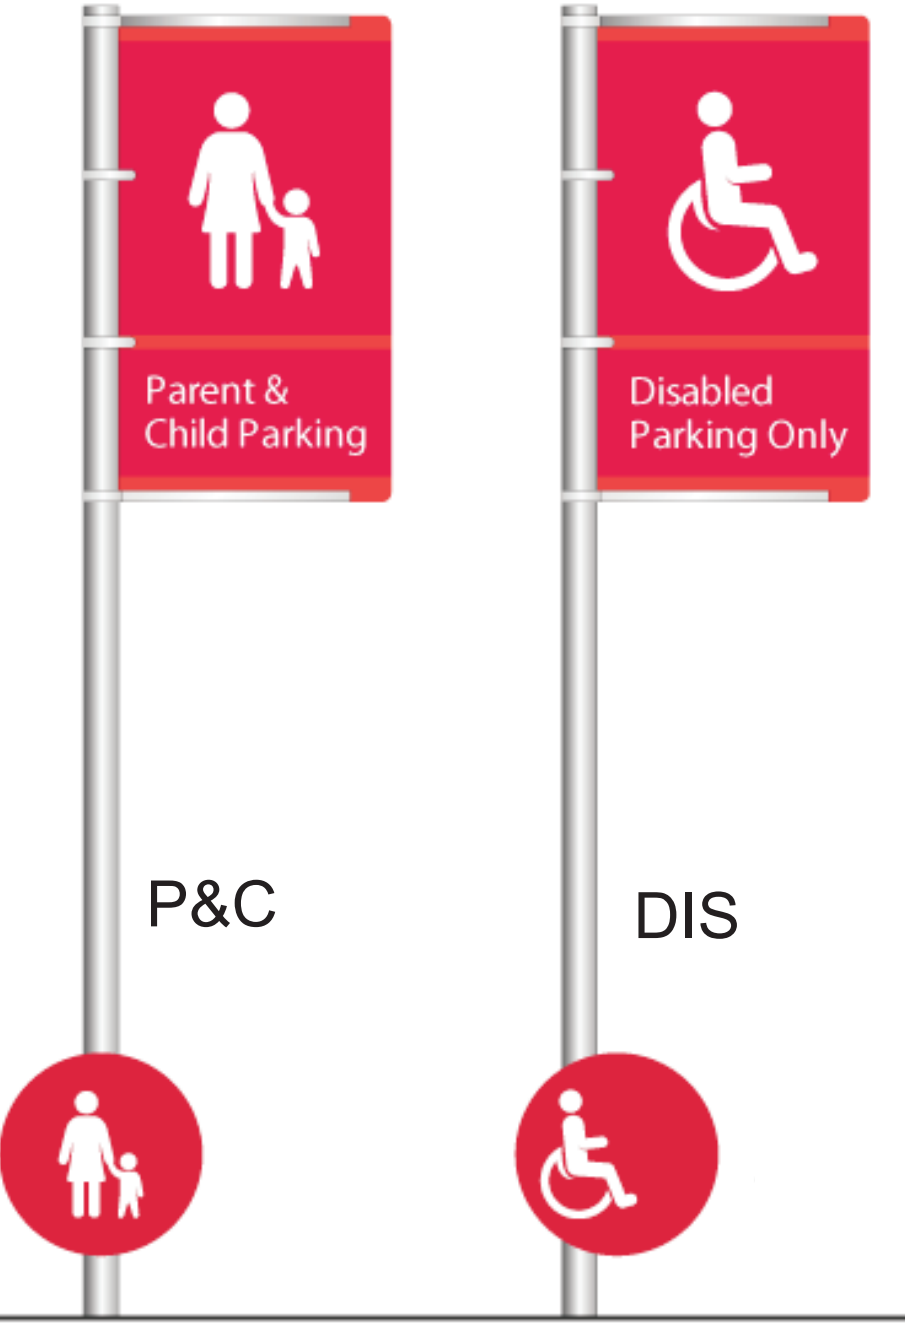



Dedicated Parking
Disabled and Parent & Child
Red markings to highlight area.

Rev Date

darntonegs
BUILT ENVIRONMENT CONSULTANCY

Client: Tesco Stores Ltd
Project: GLOSSOP
Drawing No: 8624 (SG) 02
Scale: 1:20
Date: 29/01 Drawn: RH