

2012/0706

THIS DRAWING IS NOT TO BE COPIED OR REPRODUCED
WITHOUT THE PRIOR WRITTEN CONSENT OF PLANMART LTD.

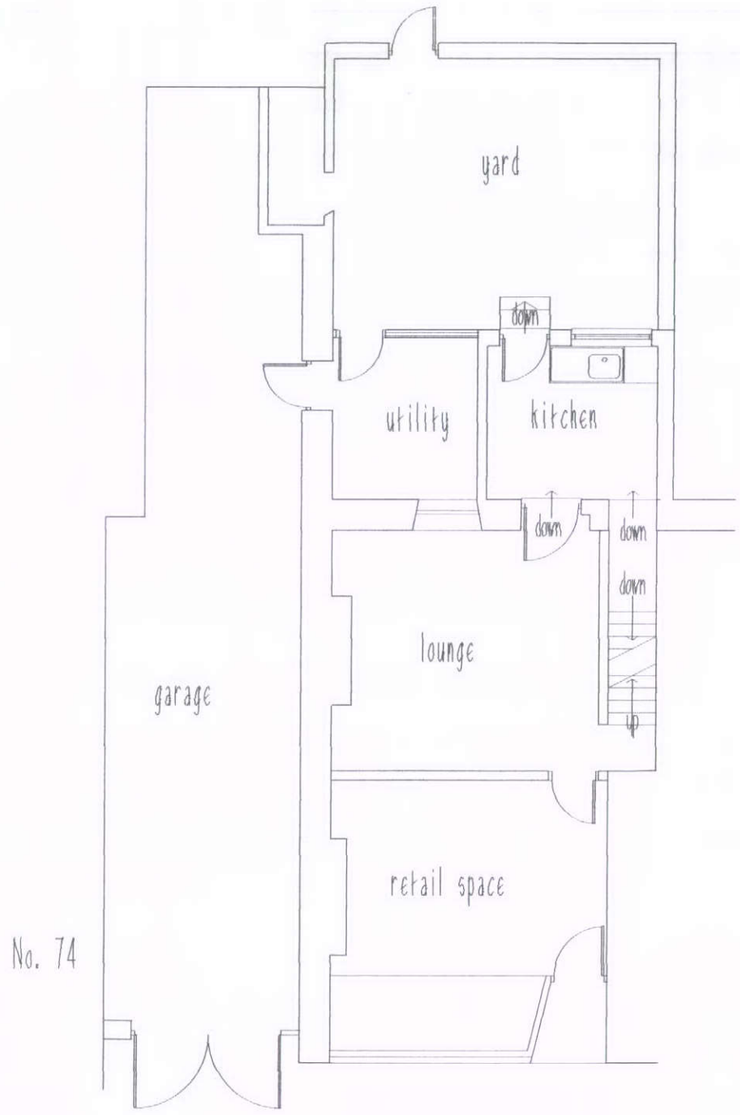

EXISTING GROUND
FLOOR PLAN

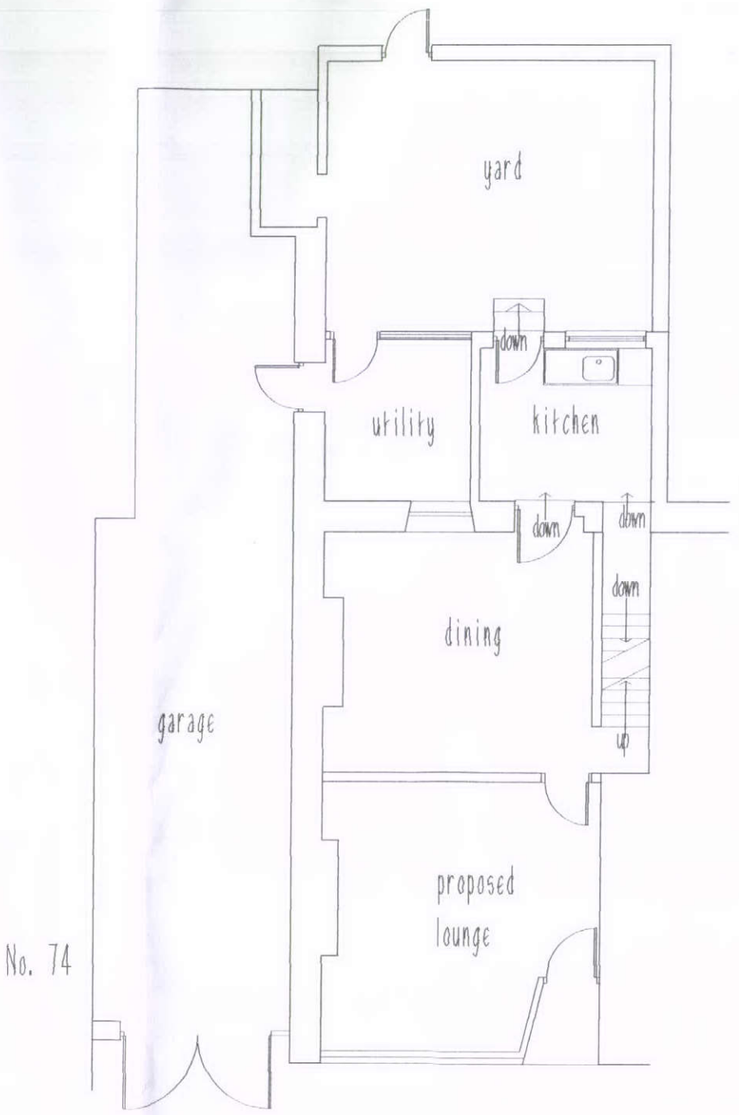

PROPOSED GROUND
FLOOR PLAN

REC'D 11 FEB 2013

PLANMART

Client:
Davis Blank Furniss

Project:
Proposed change of use, retail outlet with living accomodation into dwelling.

Title:
Existing and proposed ground floor plans.

Scale: 1:100 A3 sheet.

Drawn: MH	Date: Feb 2013.
Project no.: 2486	Drawing no.: 2486-1

PLANMART LIMITED
53A High St. West, Glossop,
Derbyshire. SK13 8AZ.
Tel: 01457 863153 E mail: planmart@btconnect.com