PROPOSED FRONT ELEVATION

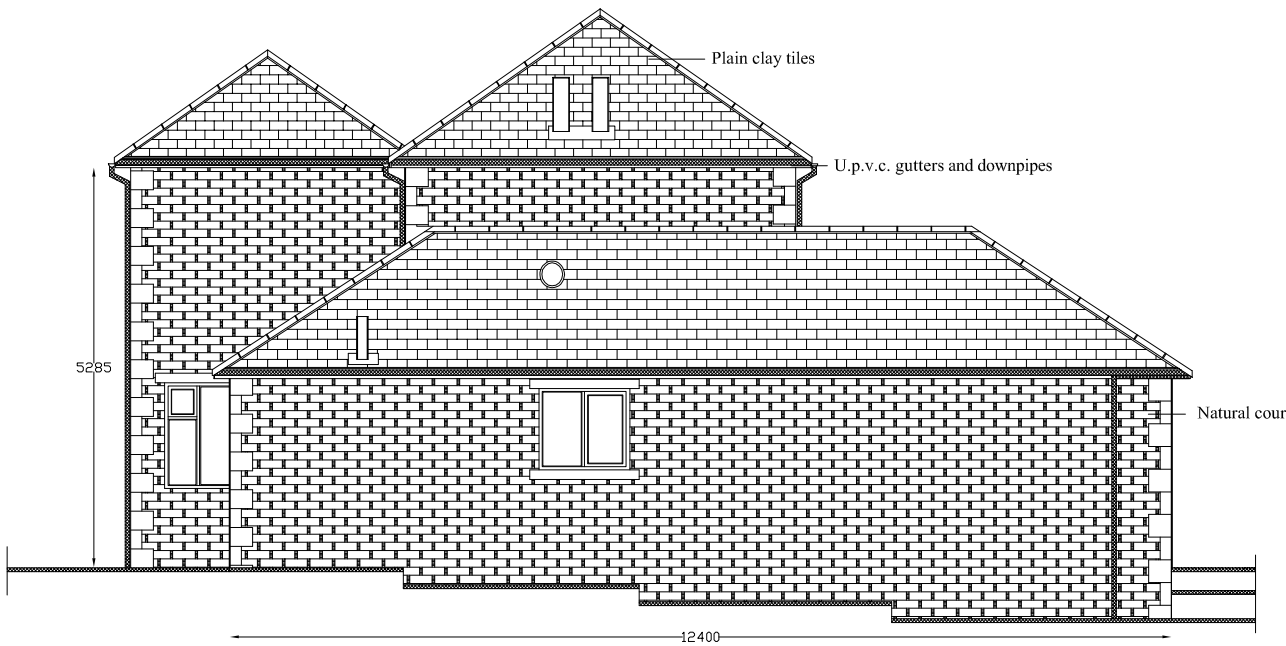

PROPOSED SIDE (NORTH) ELEVATION



PROPOSED REAR ELEVATION



PROPOSED SIDE (SOUTH) ELEVATION

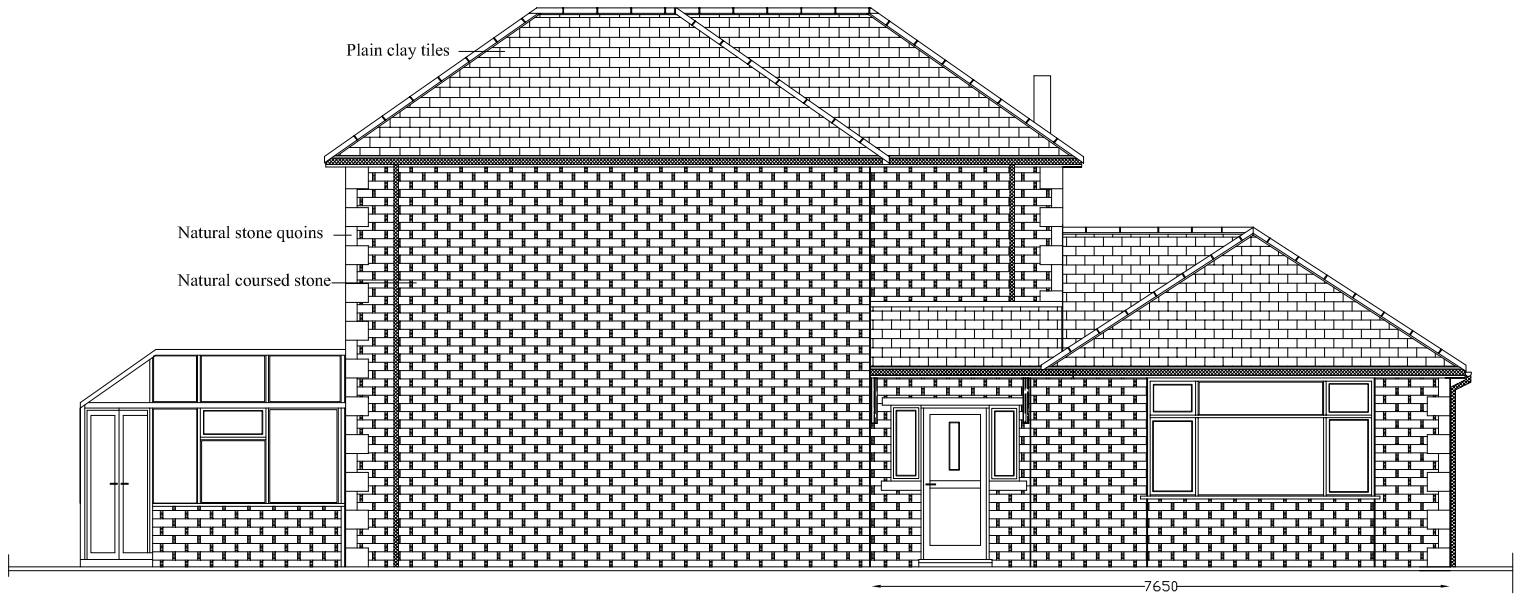

SCALE 1:100

DRAWING NO. 05